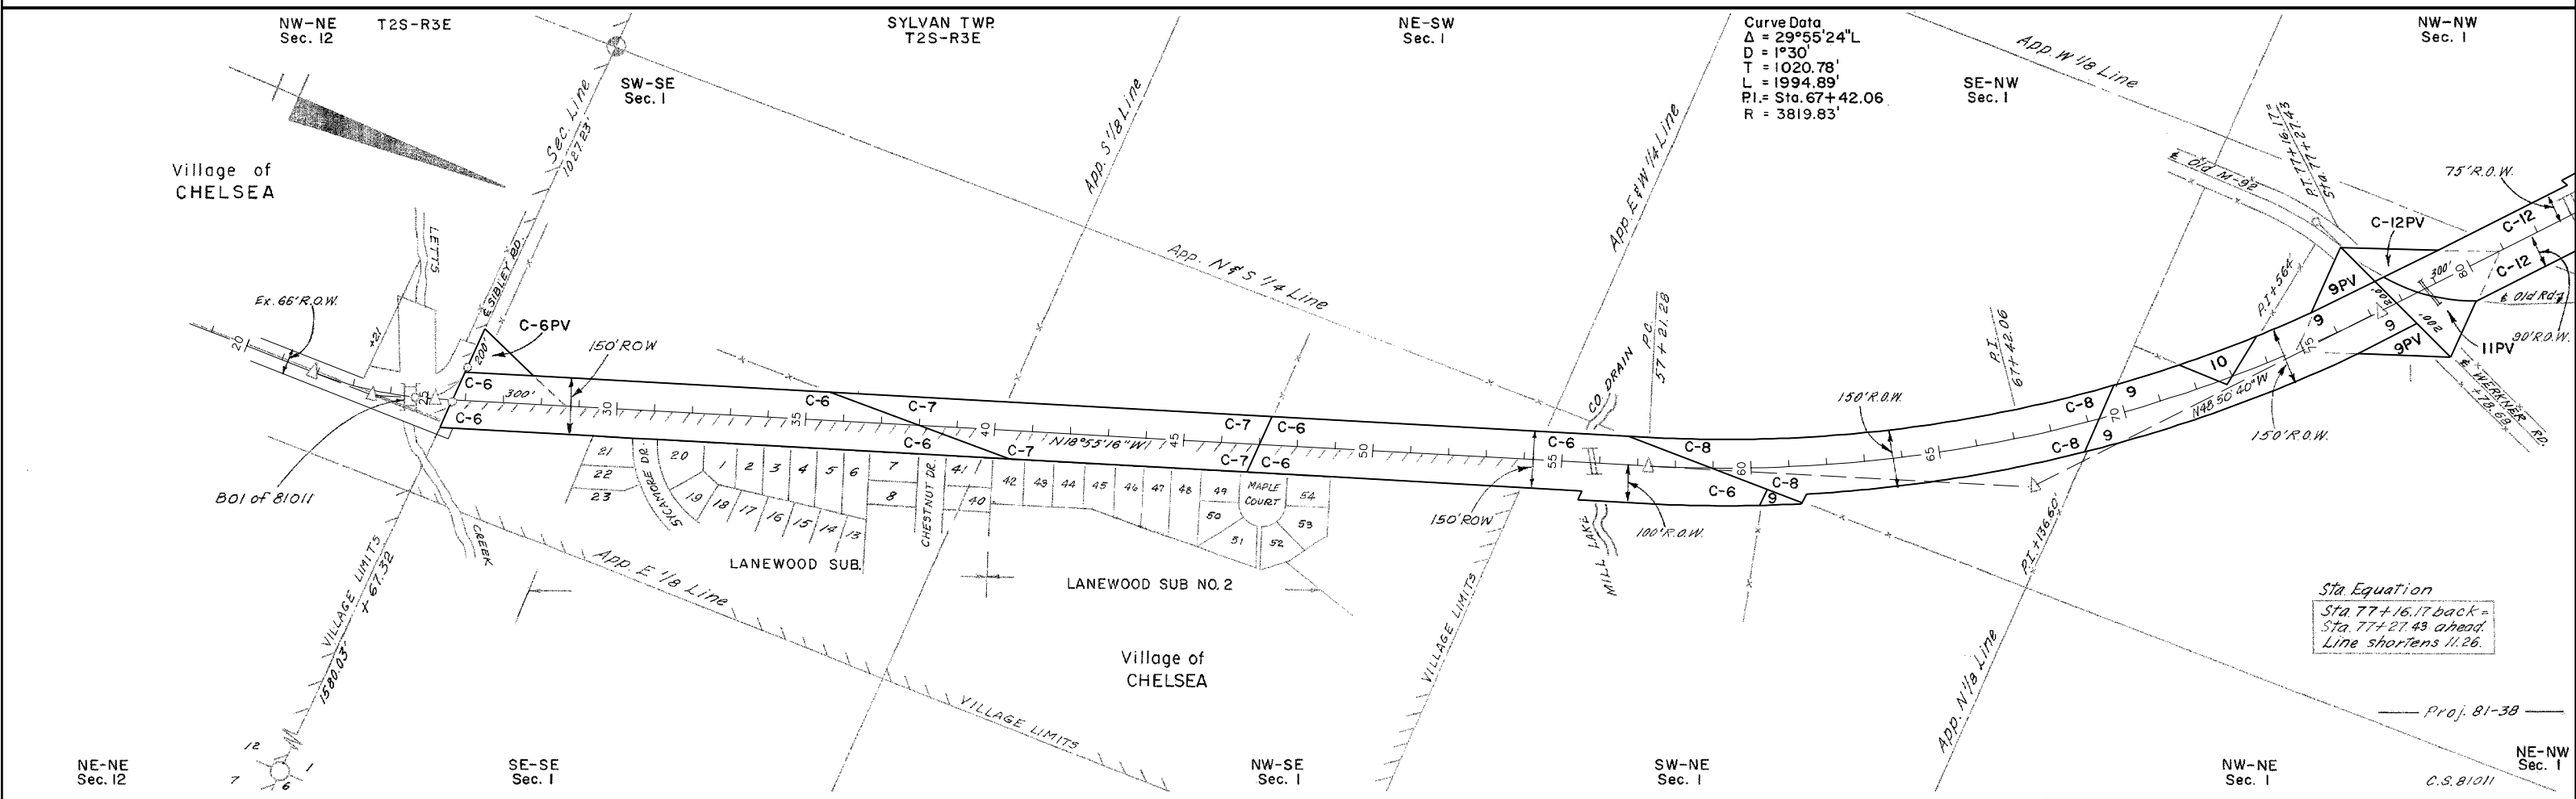

RIGHT-OF-WAY MAP

DRAWN BY: WILCOX		CHECKED BY:			
LAST REVISION DATE: APRIL 2005		ROUTE	PROJ.JOB#	CONTROL SECTION	SHEET NO.
COUNTY: WASHTENAW		M-52	81-38	81011	13A
FILE NO.: 81-R-1					