


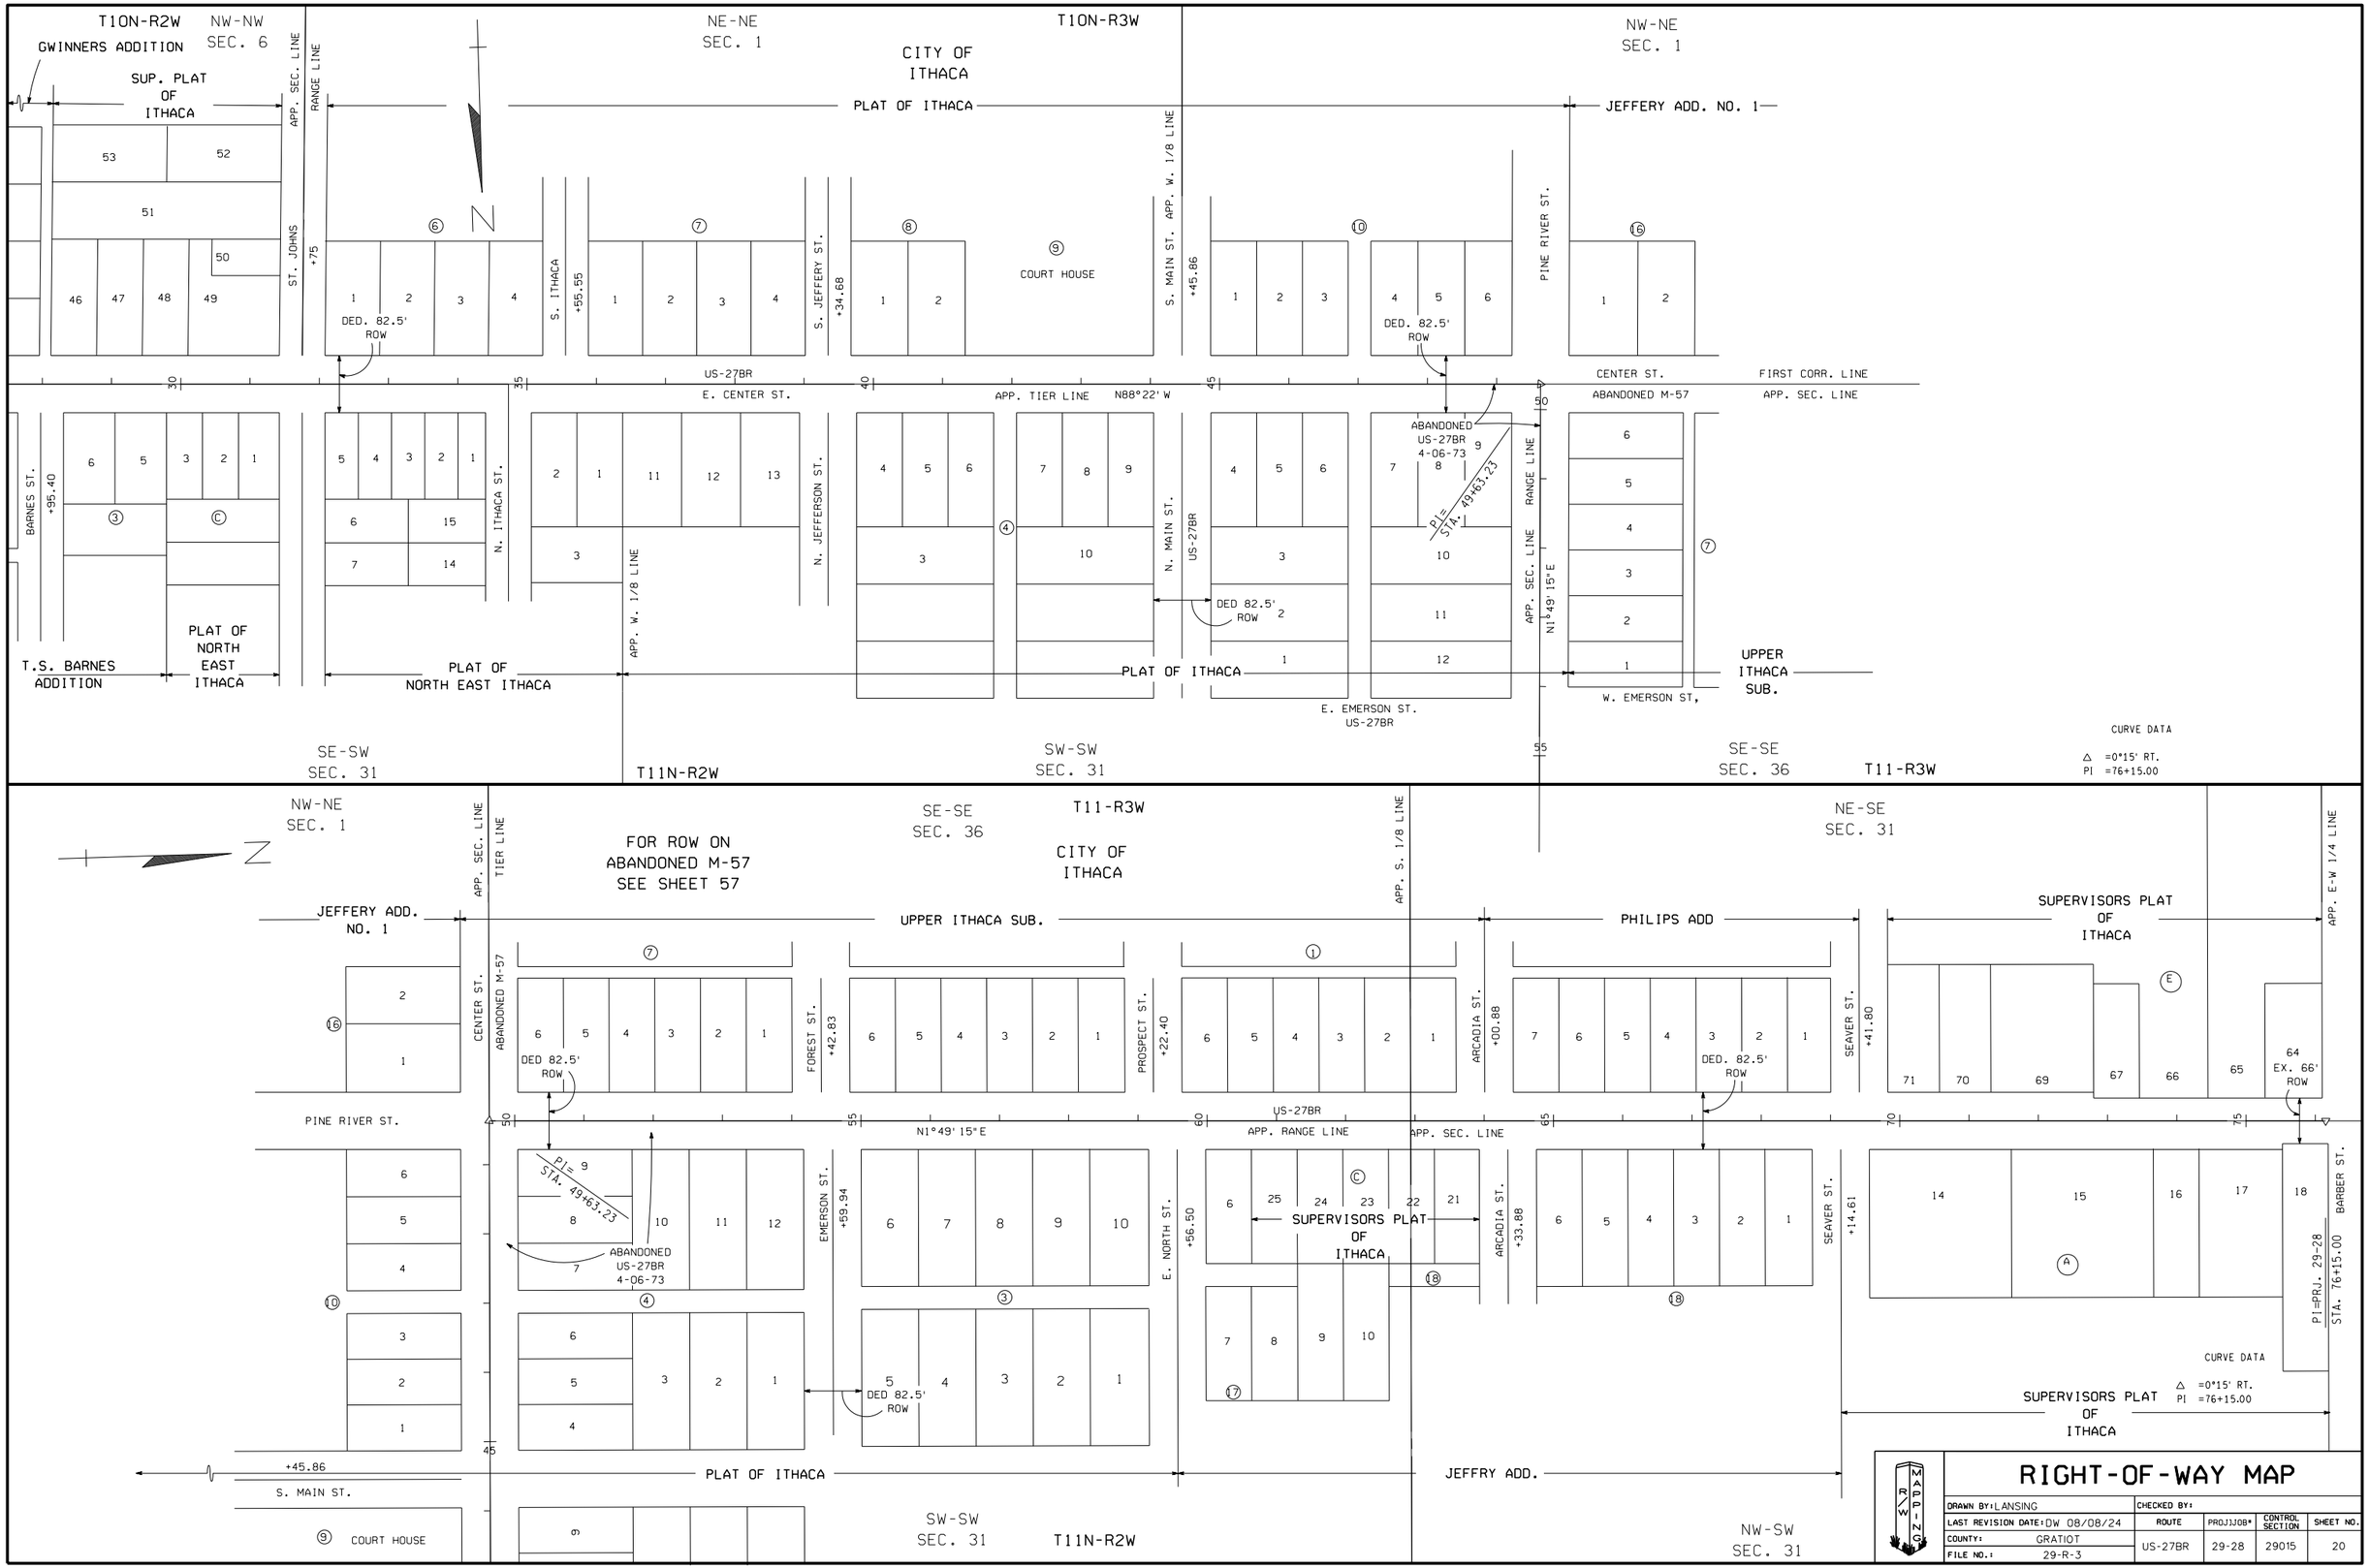


# RIGHT-OF-WAY MAP

| | | | | |
|---|---|---|---|---|
| DRAWN BY: LANSING | CHECKED BY: | | | |
| LAST REVISION DATE: DW 08/08/24 | ROUTE | PROJJOB* | CONTROL SECTION | SHEET NO. |
| COUNTY: GRATIOT | US-27BR | 29-28 | 29015 | 20 |
| FILE NO.: 29-R-3 | | | | |