## KEY

- TRAFFIC REGULATOR
- CHANNELIZING DEVICES
- LIGHTED ARROW PANEL (CAUTION MODE)
- TRAFFIC FLOW
- REFLECTS EXISTING SPEED LIMIT
- PLACE SIGN AS INDICATED IN NOTE S5
- PLACE SIGN AS INDICATED IN NOTE S2

## STANDARD NOTES

(SEE GEN-NOTES)

GENERAL: G1, G2, G3, G4
SIGNING: S1, S2, S3, S4, S5
TRAF REG: TR1, TR2
DEVICES: TCD1, TCD2, TCD6

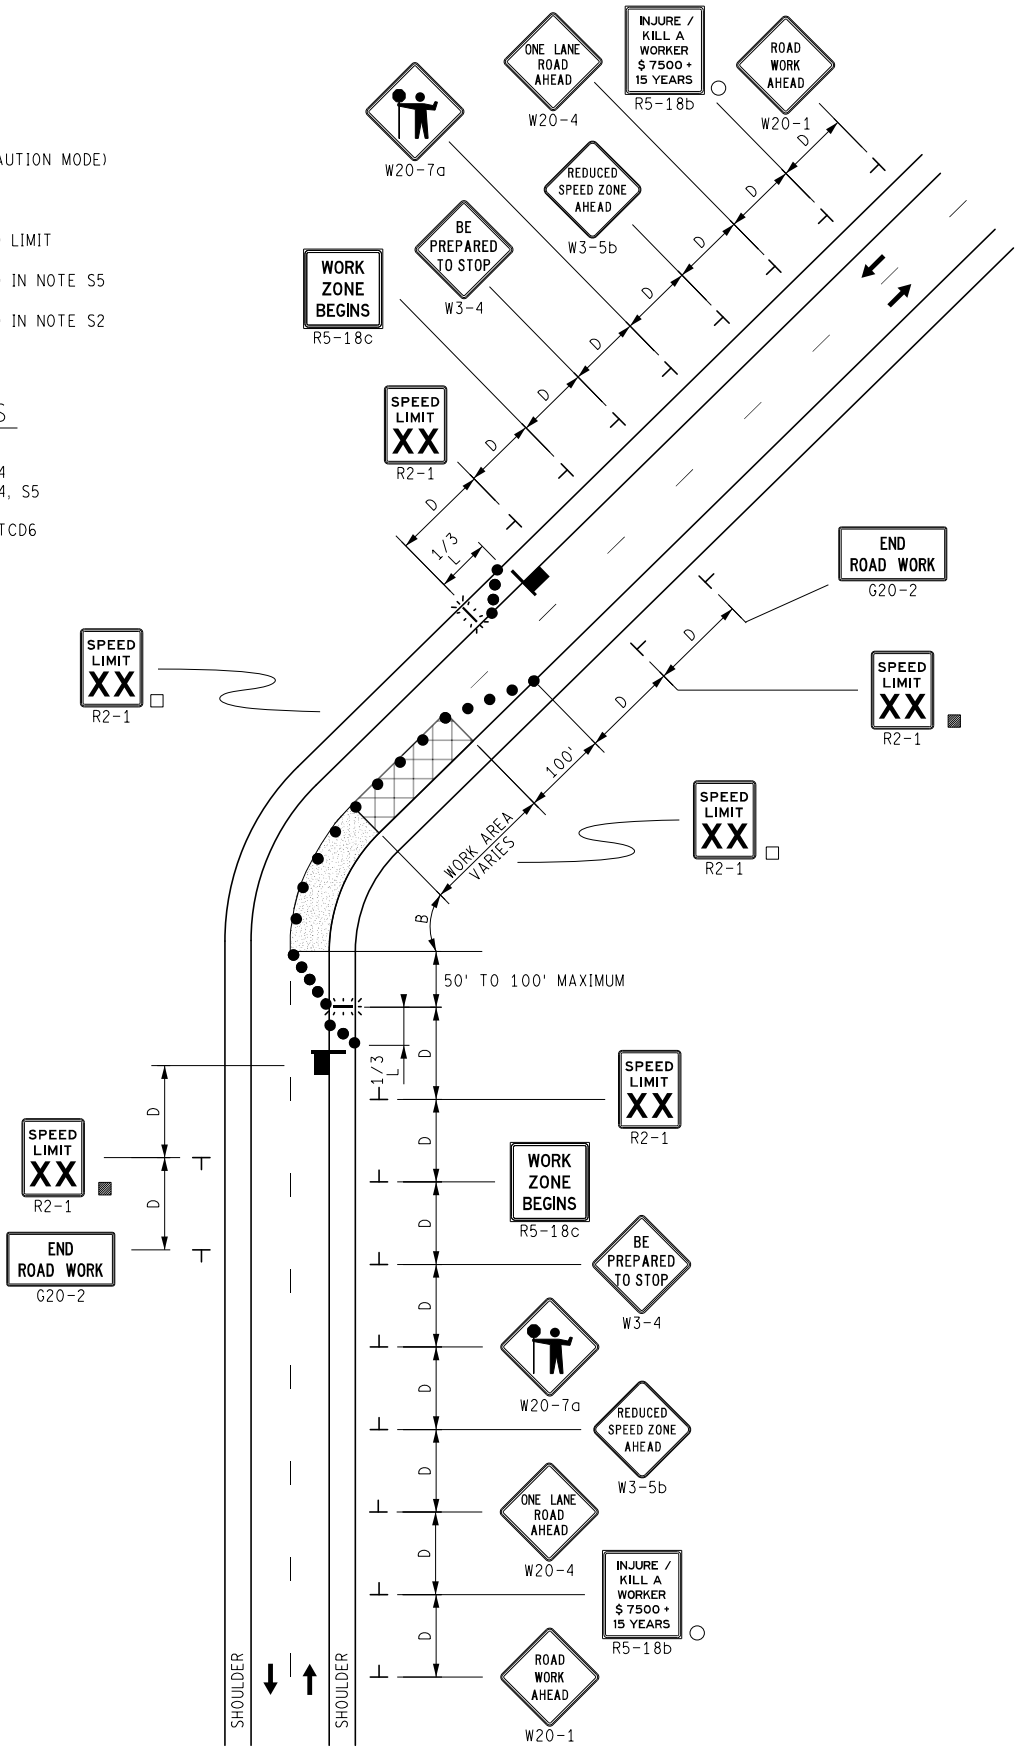


| | | | | |
|---|---|---|---|---|
| MDOT Michigan Department of Transportation | NOT TO SCALE | MAINTAINING TRAFFIC TYPICAL<br>NO: 110-TR-NFW-2L | LANE CLOSURE<br>UTILIZING TRAFFIC REGULATORS<br>ON A 2-LANE UNDIVIDED ROADWAY | DATE: MAY 2021<br>SHEET: 1 OF 1 |
| FILE: 110-TR-NFW-2L.dgn | | | | |