


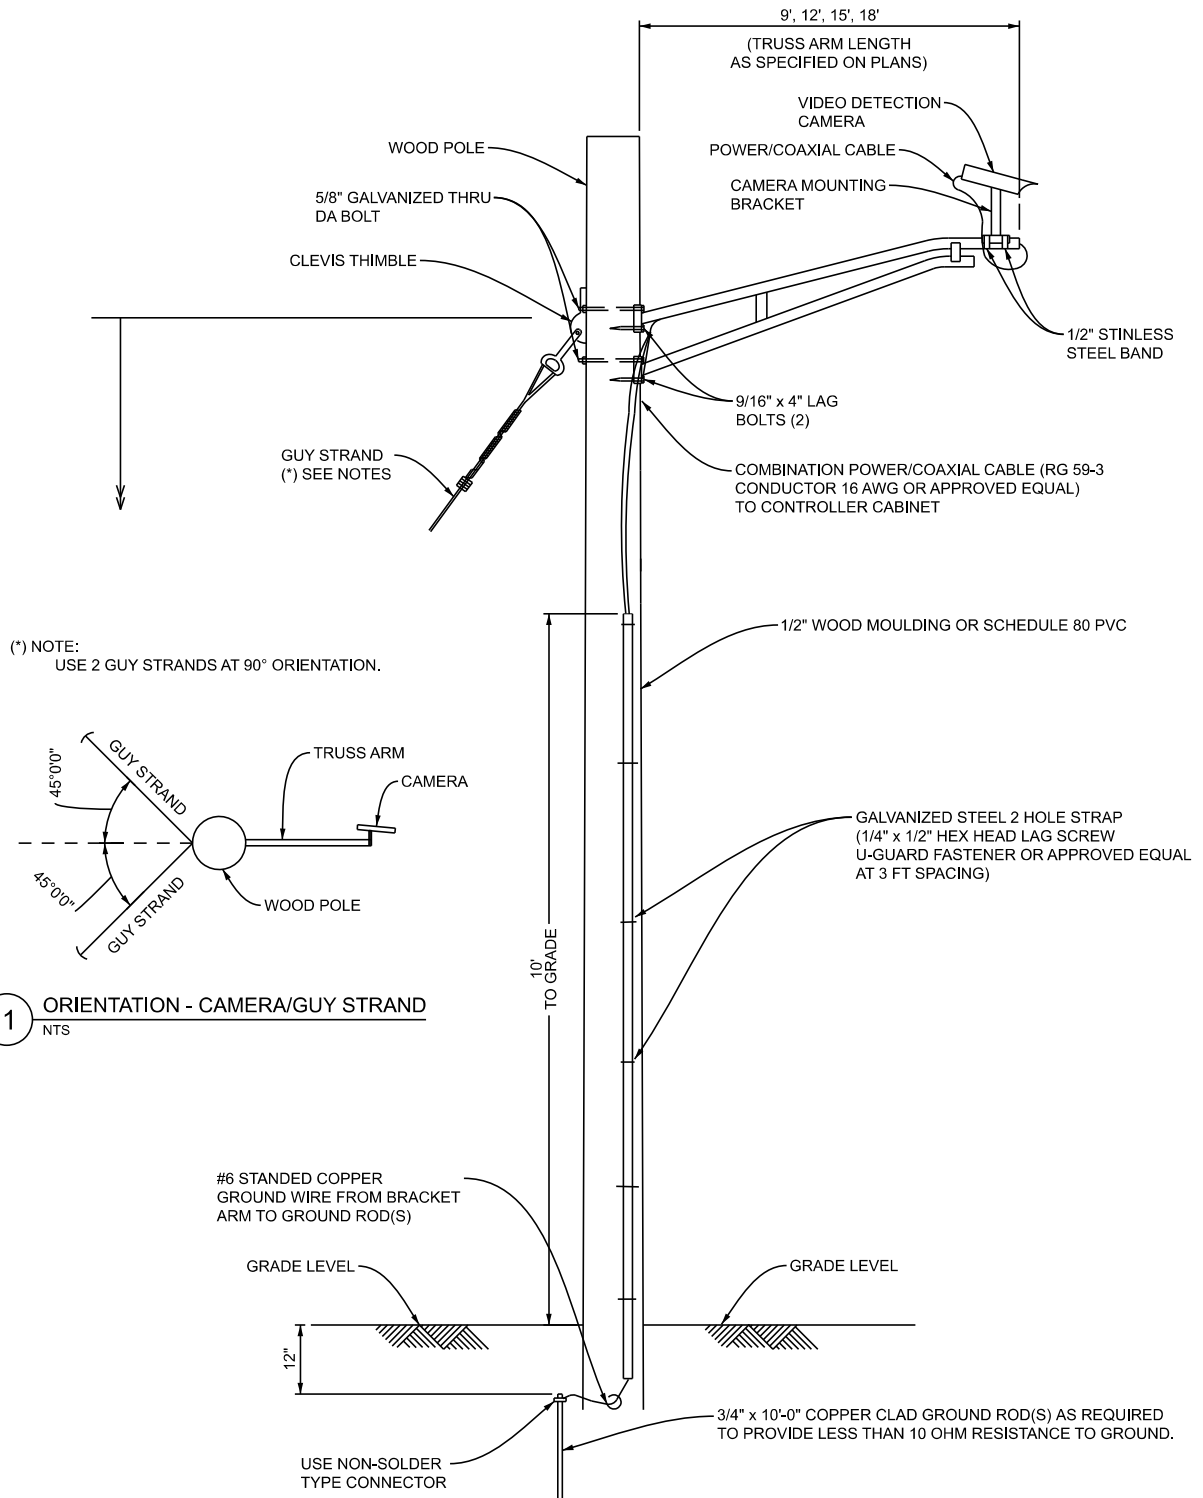

APPROVED BY: _____
DIRECTOR, BUREAU OF FIELD SERVICES

APPROVED BY: _____
DIRECTOR, BUREAU OF DEVELOPMENT



DEPARTMENT DIRECTOR
BRADLEY C. WIEFERICH, PE


STANDARD PLAN FOR
VIDEO DETECTION
CAMERA

(SPECIAL DETAIL)
FHWA APPROVAL


05/30/23
PLAN DATE

SIG-430-A

SHEET
1 OF 2

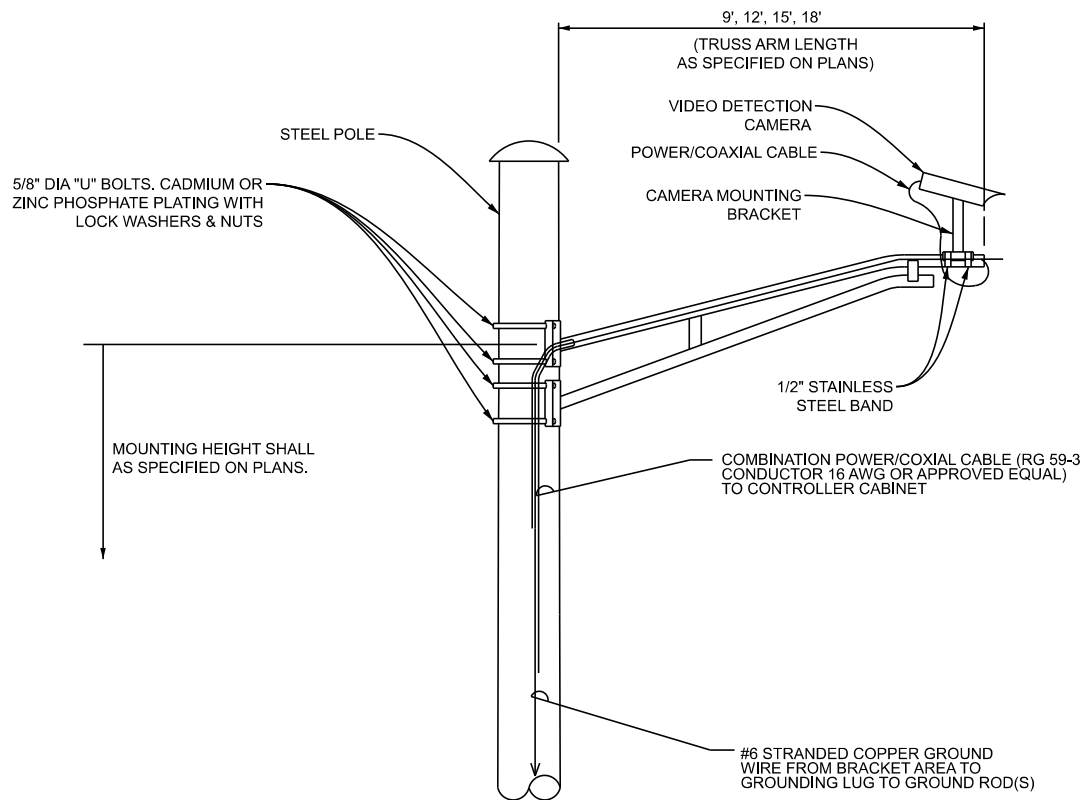


B DETAIL - BRACKET TRUSS ARM MOUNTED CAMERA
NTS STEEL POLE

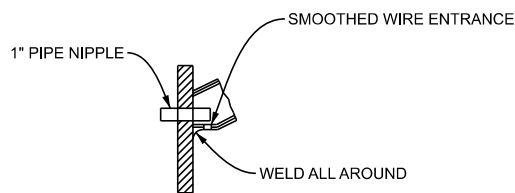


C DETAIL - SECTION A-A
NTS

(2) 5/8" DIA. "U" BOLTS.
CADMIUM OR ZINC PHOSPHATE
PLATING WITH LOCKWASHERS &
NUTS.

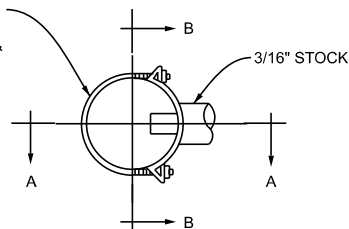

E DETAIL - "F"
NTS

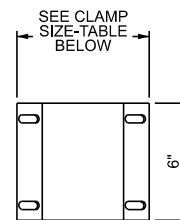

D DETAIL - SECTION B-B
NTS

CLAMP SIZE TABLE

TYPE	POLE DIAMETER
A	3.6" - 4.5"
B	6.1" - 6.9"



DEPARTMENT DIRECTOR
BRADLEY C. WIEFERICH, PE

STANDARD PLAN FOR
VIDEO DETECTION
CAMERA

(SPECIAL DETAIL)
FHWA APPROVAL

05/30/23
PLAN DATE

SIG-430-A

SHEET
2 OF 2
SECT