


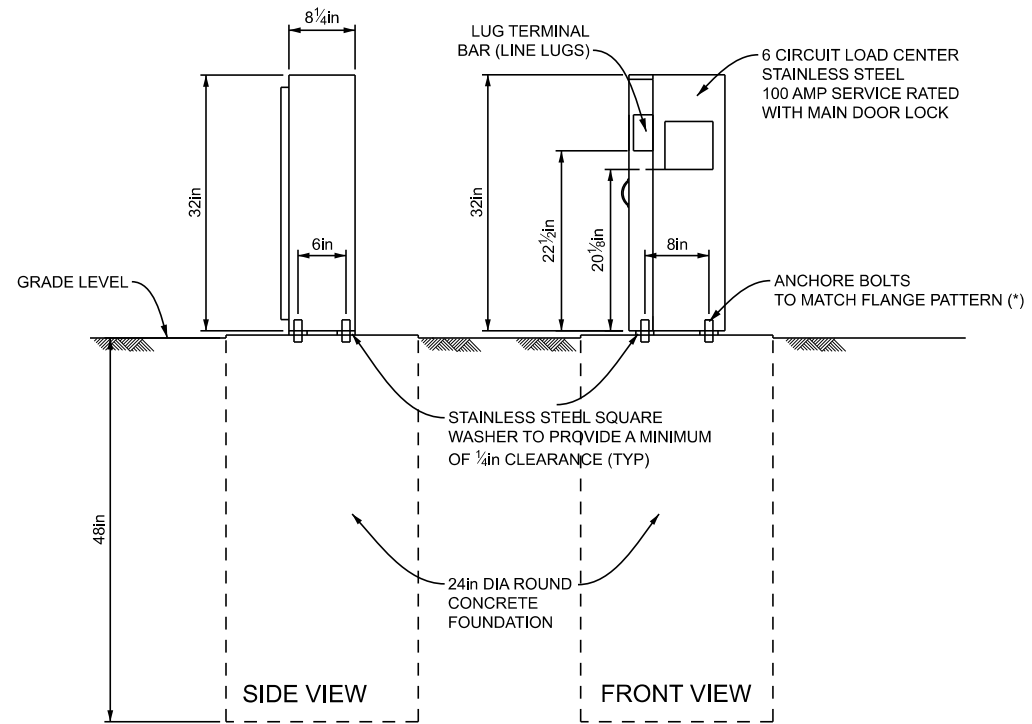
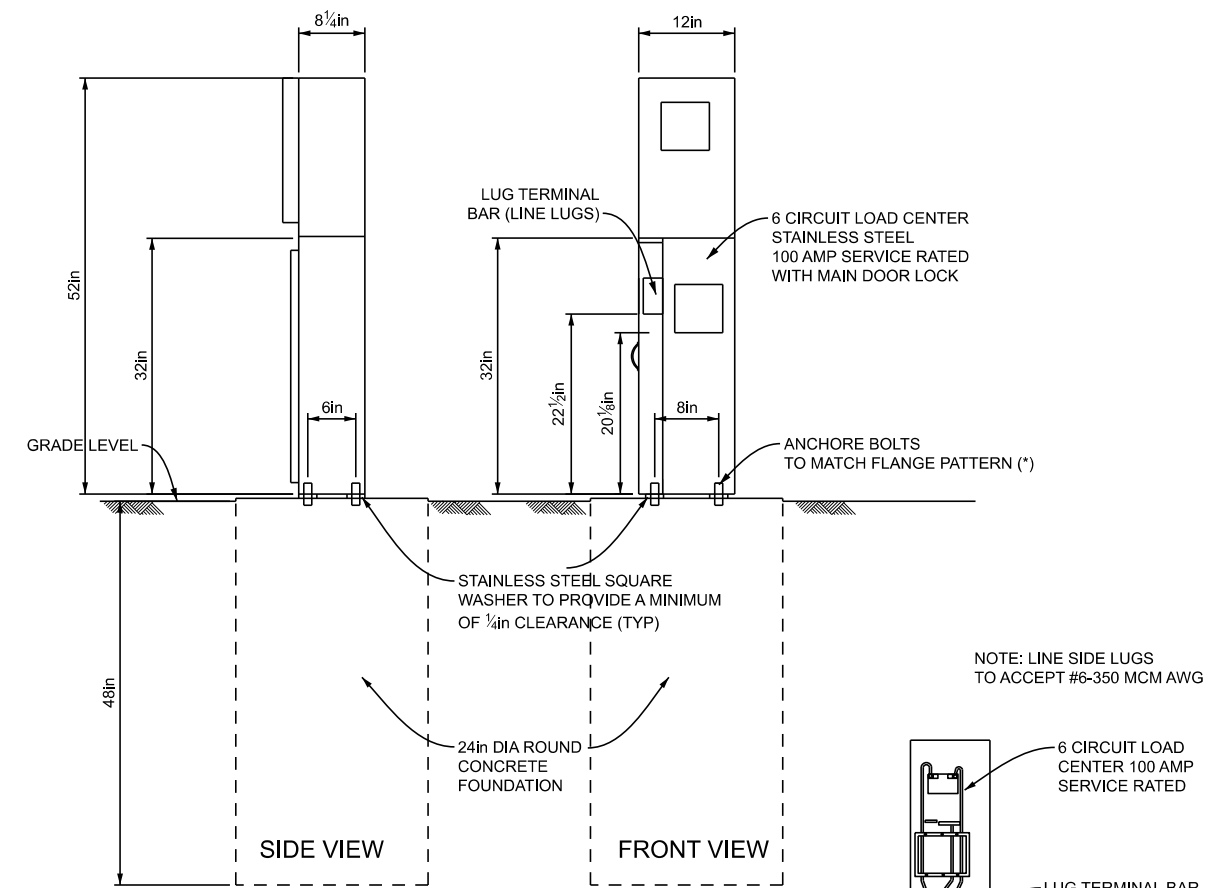


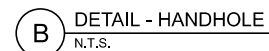


(*) NOTE: STAINLESS STEEL ANCHOR BOLTS OR STAINLESS STEEL DROP INS,
TO BE USED ON EXISTING FOUNDATIONS WITH PROPER GRADE AND SIZE.

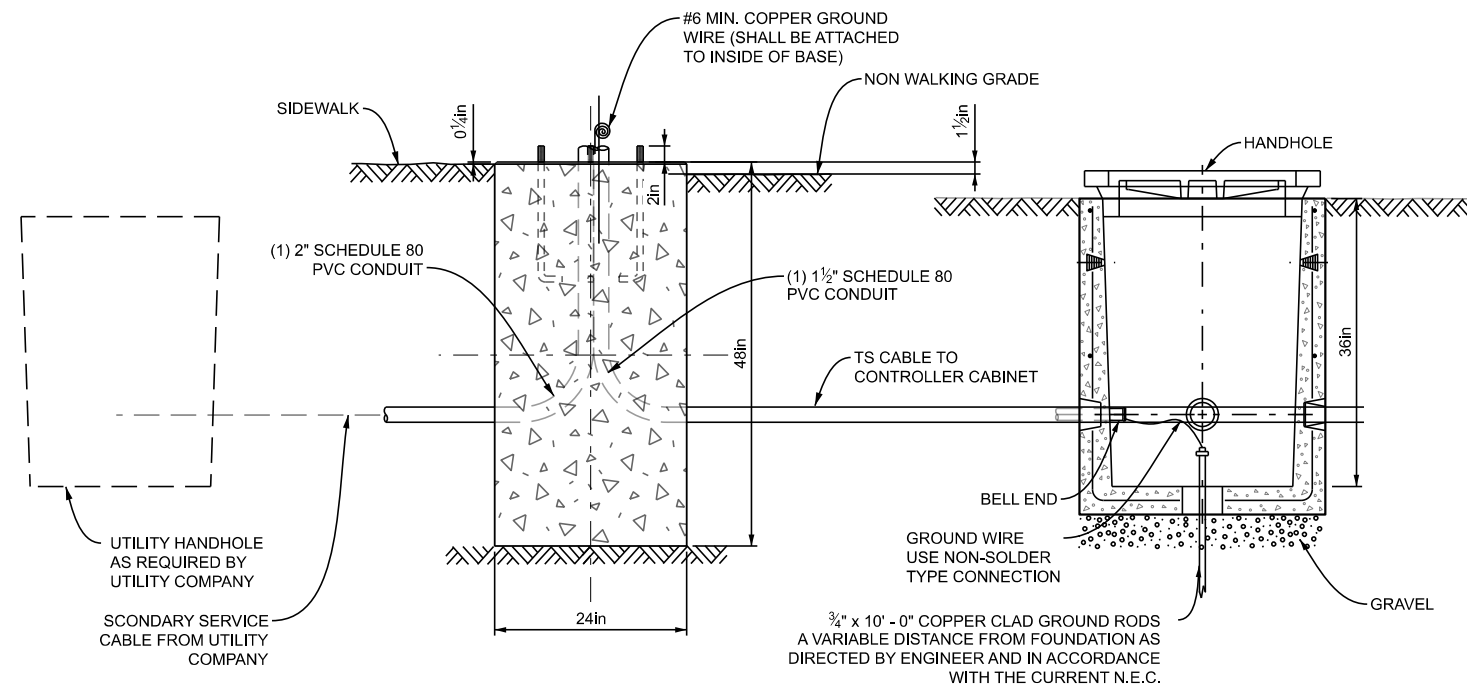

NOTE: LINE SIDE LUGS
TO ACCEPT #6-350 MCM AWG

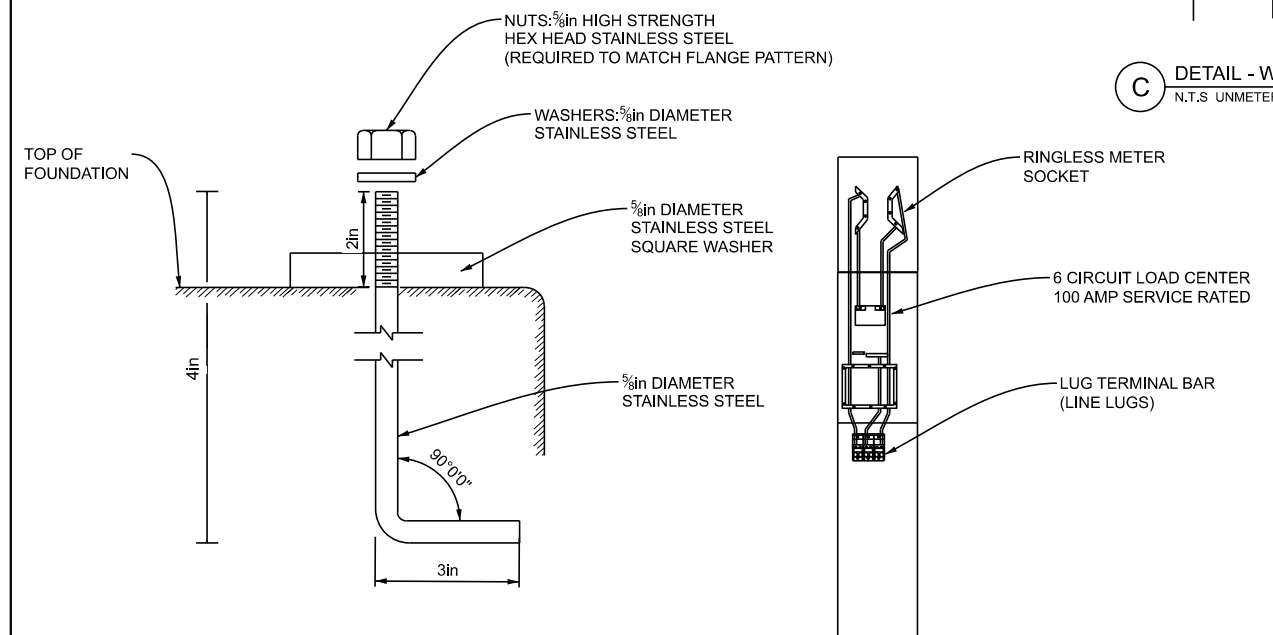


D DETAIL - ANCHORE BOLT
N.T.S.

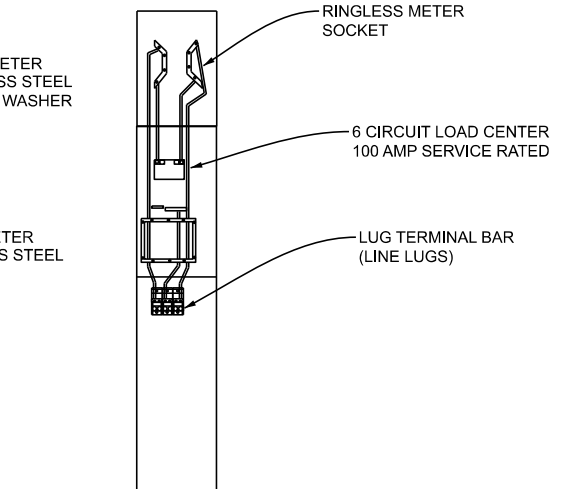


E DETAIL - WIRING DIAGRAM
N.T.S. METERED

PREFERRED SITE
ORIENTATION PLAN

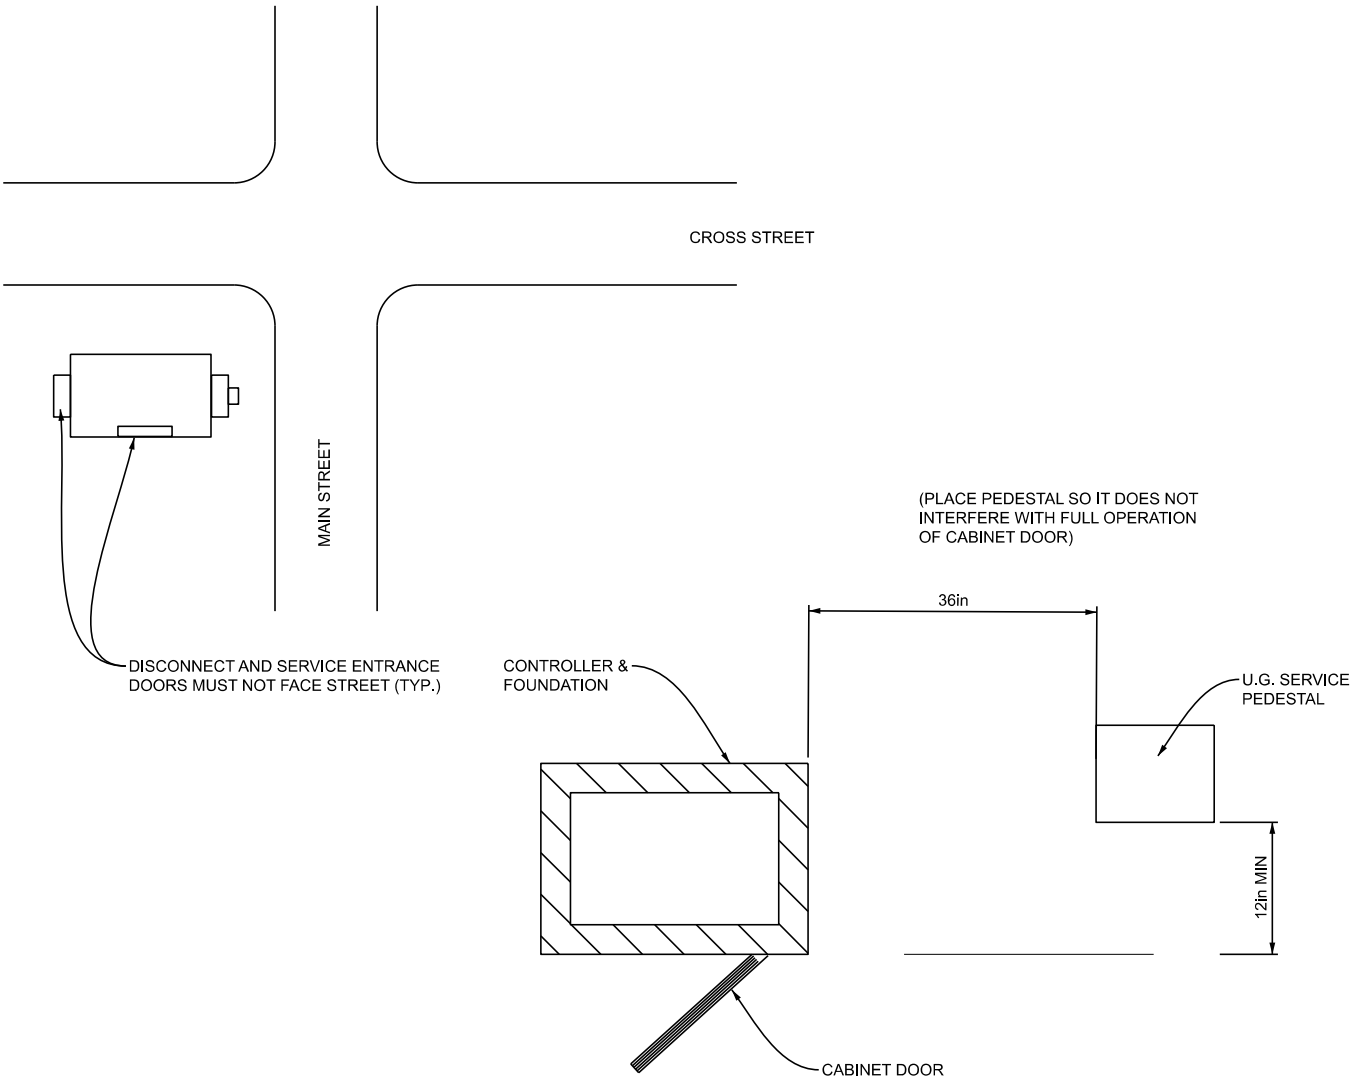

F DETAIL - PREFERRED PEDESTAL & FOUNDATION
N.T.S. ORIENTATION PLAN

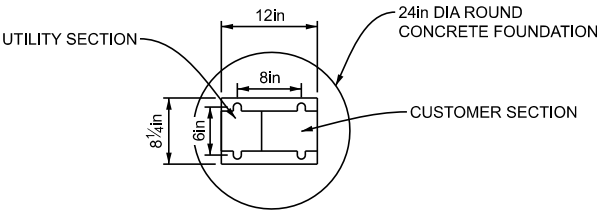

G DETAIL - BOLT PATTERN LAYOUT
N.T.S.

 Michigan Department of Transportation DEPARTMENT DIRECTOR BRADLEY C. WIEFERICH, PE	STANDARD PLAN FOR UNDERGROUND SERVICE METERED AND UNMETERED			SHEET 3 OF 3
	(SPECIAL DETAIL) FHWA APPROVAL	04/10/26 PLAN DATE	SIG-210-B	