C.S. 11111

PARCEL	GRANTOR	INST	DATE RECORDED	LIBER-PAGE	
169	CONSERVATION DEPT.	E	8-22-61	189MR-576	COV
170	CAMILLO VALENTINO	D	7-10-61	634-508	--
C-171	LOUIS G. MORINE	D	6-26-61	188MR-76	LA
C-172	GEORGE KRULL	D	6-26-61	188MR-77	LA
173	IRENE JAY	D	4-11-61	631-269	--
174	ELLEN M. MERINO	D	8-1-61	635-442	--
175	ELLEN M. MERINO	D	6-14-61	633-501	--
176	NELLIE FITZMAURICE	D	7-10-61	634-507	--
177	NELLIE FITZMAURICE	D	7-10-61	634-506	--
178	JOSEPHINE MONTAG	D	11-30-61	640-67	--
179	ARTHUR L. KRETLOW	D	1-12-61	628-409	--
180	PETREA SORENSEN	D	6-14-61	633-491	--
C-181	JOSEPH P. O'SULLIVAN	D	6-26-61	188MR-78	LA
181	HELEN E. RADCLIFFE	D	10-17-61	638-263	--
182	EMMA DENEYS	D	5-18-61	632-551	--
183	ANTHONY GIANFRANESCO	D	7-10-61	634-505	--
184	OTIS SULLIVAN	D	6-14-61	633-496	--
184A	PETER PRESTIA	D	8-1-61	635-445	--
185	HUMBERT SCALZITTI	D	6-14-61	633-494	--
186	BERNARD G. BROOKS	D	4-6-61	631-130	--
187	FRANK WEINTRAUB	D	4-11-61	631-266	--
188	ROBERT W. BARLOW	D	5-9-61	632-269	--
189	ACHILLE SCALZITTI	D	6-14-61	633-495	--
C-190	ANDREW M. DOLEJS	D	6-26-61	188MR-79	LA
191	LAURA BARLOW	D	5-9-61	632-268	--
192	WILMER STRODE	D	5-18-61	632-550	--
193	MAURICE C. BUYS	D	5-18-61	632-534	--
194	ANDREW J. CARR	D	6-14-61	633-486	--
195	TINA KALOMIRIS	D	8-1-61	635-450	LA
196	HERBERT H. STEBBINS	D	7-10-61	634-481	LA

C.S. 11111

PARCEL	GRANTOR	INST	DATE RECORDED	LIBER-PAGE	
197	THEODORE C. PATZ, JR.	D	6-10-61	634-504	--
198	HERBERT H. STEBBINS	D	7-10-61	634-503	--
202	MARY FITCH	D	7-10-61	634-502	--
202A	MARY FITCH	D	7-10-61	634-479	LA
C-203	CLIFTON W. CHADWICK	D	6-26-61	188MR-80	LA
204	JOHN E. PALMER	D	5-9-61	632-275	--
205	EDWARD M. KELLEY	D	8-22-61	636-293	--
206	CONSERVATION DEPT.	E	8-22-61	189MR-578	COV
207	JOE E. WELLS	D	4-20-61	631-464	--
208	LORRAINE M. CANNOM	D	4-11-61	631-272	--
209	JOSEPH G. DONLON	D	6-14-61	633-499	--
210	HERBERT H. STEBBINS	D	3-2-61	630-72	--
211	CHARLOTTE WICK	D	4-20-61	631-480	--
212	SARA MARCUS	D	5-9-61	632-274	--
213	BERNARD G. BROOKS	D	4-20-61	631-479	--
214	DAVID J. MEADER	D	7-10-61	634-501	--
C-215	MARY A. RAFFERTY	D	6-26-61	188MR-81	LA
215	EDWIN A. JANSSEN	D	8-22-61	636-288	--
216	IRVIN G. SHEDD	D	4-6-61	631-141	--
217	JOSEPH KINST	D	4-20-61	631-481	--
218	ROBERT W. TYNER	D	11-16-61	639-401	--
219	JOHN CARN	D	4-6-61	631-140	--
220	JOSEPH SKOLD	D	4-11-61	631-271	--
221	HENRY KILMARK	D	7-10-61	634-483	--
222	JOSEPH SKOLD	D	4-6-61	631-139	--
223	ALMA H. MARX	D	6-14-61	633-500	--
C-224	LENNIE SMALL	D	8-1-61	635-440	LA
C-225	EMMA J. KLENK	D	6-26-61	188MR-82	LA
225	MARGARET MATHER	D	3-27-62	643-80	--

C.S. 11111

PARCEL	GRANTOR	INST	DATE RECORDED	LIBER-PAGE	
226	EDWARD R. PEKAREK, JR.	D	7-10-61	634-514	--
227	ELEANOR PAVLIS	D	5-11-61	632-373	--
228	ELEANOR PAVLIS	D	5-9-61	632-273	--
229	FRANK H. SKOLD	D	7-10-61	634-485	--
C-230	EDNA E. MCGUIRE	D	6-26-61	188MR-83	LA
230	A.G. PRESTON, JR.	D	3-8-62	642-370	--
231	FLORENCE MCKENNY	D	7-10-61	634-513	--
232	ANNA L. DADIGIAN	D	4-11-61	631-270	--
233	PETRINA SORCE	D	7-10-61	634-512	--
C-234	ROSE E. RAFFERTY	D	6-26-61	188MR-84	LA
234	EDWIN A. JANSSEN	D	8-22-61	636-284	--
235	MANUEL E. RIDDLE	D	5-9-61	632-272	--
236	JOSEPH KINST	D	4-20-61	631-474	--
237	BERNARD J. LITTLE	D	7-10-61	634-511	--
238	CARRIE MALMQUIST	D	7-10-61	634-487	--
239	ALYCE C. LINDMAN	D	7-10-61	634-467	--
C-240	STANLEY ZALEWSKI	D	6-26-61	188MR-85	LA
C-241	FRANK A. SCHMIDT	D	6-26-61	188MR-86	LA
C-242	ARTHUR ROGERS	D	6-26-61	188MR-87	LA
C-243	FRANK M. VAUGHN	D	6-26-61	188MR-88	LA
C-244	EDWARD CHABOT	D	6-26-61	188MR-89	LA
245	ROSE S. RAHALL	D	4-6-61	631-131	--
246	ALBERT T. PIERCE	D	3-2-61	630-95	--
247	JOHN E. PALMER	D	5-9-61	632-267	--
248	ANTHONY J. KULAN	D	3-2-61	630-91	--
249	JOHN C. VANBALEN	D	6-15-61	633-531	--
250	RUTH A. WALKER	D	4-11-61	631-267	--
251	CLARA E. CURTIN	D	3-2-61	630-74	--
C-252	JAMES BUTLER	D	6-26-61	188MR-90	LA
253	THE BRITISH HOME	D	6-14-61	633-490	--

C.S. 11111

PARCEL	GRANTOR	INST	DATE RECORDED	LIBER-PAGE	
254	LENA L. O'CALLAGHAN	D	6-15-61	633-529	--
255	ARTHUR L. KRETLOW	D	1-12-61	628-411	--
256	ANTHONY BUTERA	D	4-6-61	631-132	--
C-257	ARNOLD J. LARSON	D	6-26-61	188MR-91	LA
258	ANGIE MANNO	D	9-20-61	637-265	--
C-259	ESTELLA MITCHELL	D	6-26-61	188MR-92	LA
260	STANLEY SAGE	D	5-9-61	632-261	--
261	ROSE RAHALL	D	4-20-61	631-469	--
262	RUBY A. BRATKO	D	3-2-61	630-78	--
263R	LAMBERT S. CLAYTON	D	4-20-61	631-468	--
264	CZESLAW F. KOENIG	D	6-15-61	633-524	--
265	KAROL MLEKO	D	4-11-61	631-279	--
266	ROSE RAHALL	D	4-20-61	631-467	--
267	JOHN ROBINSON	D	8-1-61	635-449	--
C-268	ANDREW M. DOLEJS	D	6-26-61	188MR-93	LA
269	BERTRUM H. NIELSEN	D	7-10-61	634-488	--
270	LAVERNE HENSON	D	4-11-61	631-277	--
271	JOHN O. CARLSON	D	6-15-61	633-522	--
272	KATHRYN PEARSON	D	3-2-61	630-80	--
273	MAGDELANA H. SCHLINGMA	D	4-11-61	631-278	--
274	KATHRYN PEARSON	D	3-2-61	630-76	--
275	ROSE HADDAD	D	7-10-61	634-517	--
276	LINLEY E. HAWVER	D	6-15-61	633-523	--
277	JOHN MIZIALKO	D	4-20-61	631-470	--
278	GEORGE GIGLIOTTA	D	4-6-61	631-121	--
279	ARTHUR L. KRETLOW	D	3-2-61	630-54	--
280	GEORGE GIGLIOTTA	D	4-6-61	631-148	--
281	THOMAS F. SCULLY	D	4-11-61	631-275	--
C-282	ELIZABETH FREIDINGER	D	6-26-61	188MR-94	LA

C.S. 11111

PARCEL	GRANTOR	INST	DATE RECORDED	LIBER-PAGE	
283	CHARLES A. POLMANTEER	D	5-9-61	632-276	--
284	CLYDE C. GRAVENMIER	D	3-2-61	630-68	LA
285	RAYMOND MCHALE	D	8-1-61	635-437	--
286	VERA W. SACHS	D	7-10-61	634-516	--
287	MINDA NEWBERG	D	4-11-61	631-274	--
288	RODNEY BITHER	D	4-11-61	631-273	--
289	JANE S. KENNEDY	D	8-1-61	635-438	LA
290	VINCENT FARAONE	D	4-6-61	631-142	LA
291	JOHN M. PARLETT	D	6-15-61	633-533	--
292	MARTIN SIMON	D	8-25-61	636-374	--
293	ARTHUR L. KRETLOW	D	1-12-61	628-413	LA
C-298	NEW PRODUCTS CORP.	D	2-23-67	801-821	LA
299	ELSIE J. STOLPE	D	8-22-61	636-296	LA
300	ALAN H. JACOBS	D	10-17-61	638-256	LA
301	MYRON H. WOLCOTT	D	8-22-61	636-290	LA
C-302	FRED C. KAESKEL	D	6-26-61	188MR-97	LA
C-303	ALICE HAMMERBACK	D	6-26-61	188MR-98	LA
C-304	HARVEY COBLE, JR.	D	6-26-61	188MR-99	LA
C-305	JAMES R. MACKIMMIE	D	6-26-61	188MR-100	LA
306	HAROLD J. VEIT	D	8-22-61	636-294	LA
311	ROSEMARIE LICHTER	D	11-30-61	640-68	--

EXCESS SALES

PARCEL	SOLD TO	INST	DATE	SALE NO.	
A	HARRIET NADEAU	D	5-3-66	7-137-A-20	LA-COV
B	JACK WILLOBEE	D	4-23-68	7-206-OC-1	LA-COV
C	HARVEY COBLE, JR.	D	5-3-66	7-137-A-18	LA-COV
D	NEW PRODUCTS CORP.	D	12-4-74	7-358-N-1	LA-COV

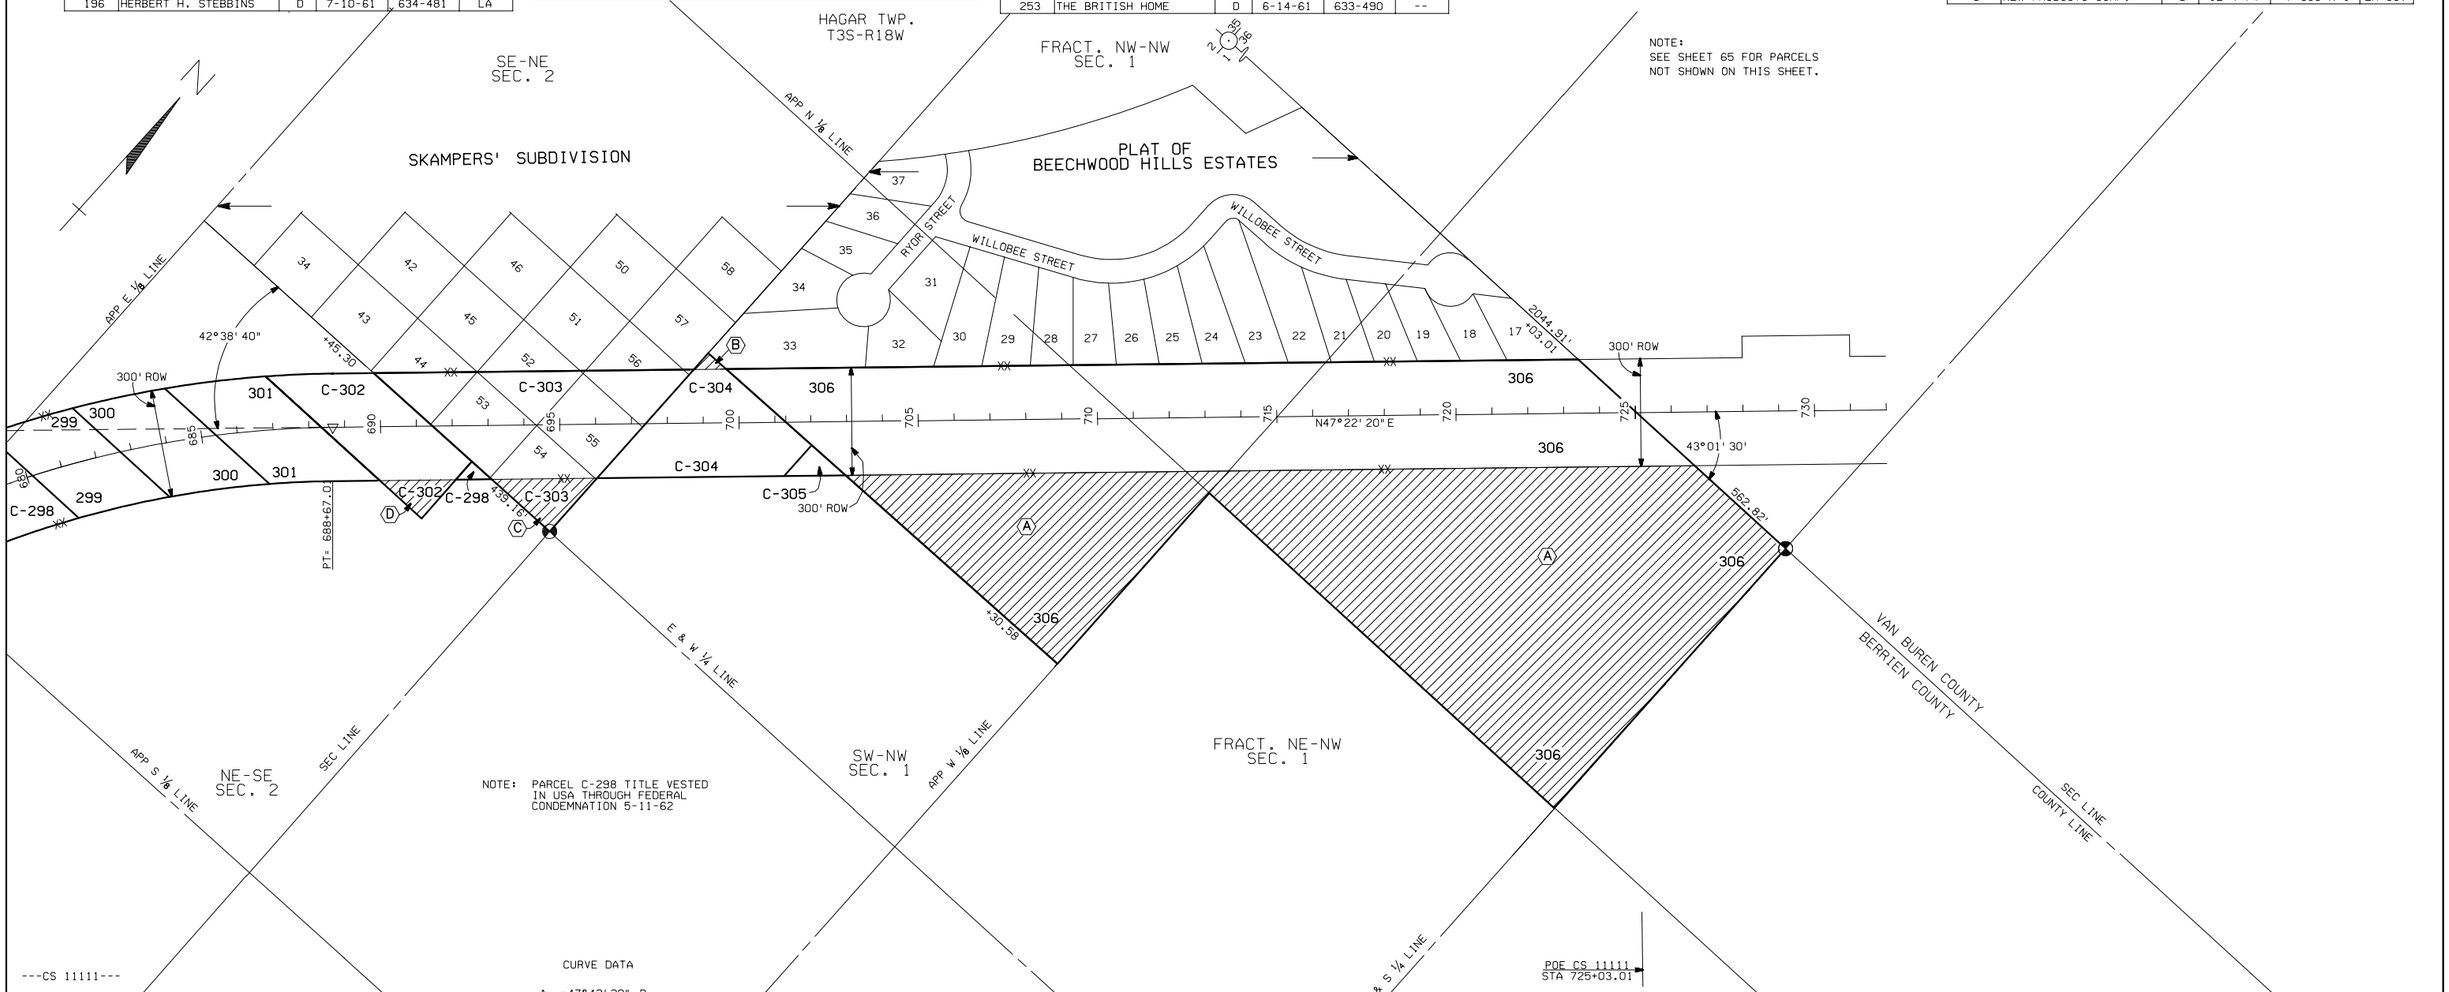

NOTE:
SEE SHEET 65 FOR PARCELS
NOT SHOWN ON THIS SHEET.

NOTE: PARCEL C-298 TITLE VESTED IN USA THROUGH FEDERAL CONDEMNATION 5-11-62

CURVE DATA

Δ =47°42' 20" R
D =2°00' 00"
T =1266.68'
L =2385.28'
R =2864.79'
E =
PC =664+81.73
PI =677+48.41
PT =688+67.01

RIGHT-OF-WAY MAP

DRAWN BY: DLZ		CHECKED BY:	DLZ		
LAST REVISION DATE: 1/08/01		ROUTE	PROJ/JOB#	CONTROL SECTION	SHEET NO.
COUNTY: BERRIEN		I-196 US-31		11111	66
FILE NO.: 11-R-2					