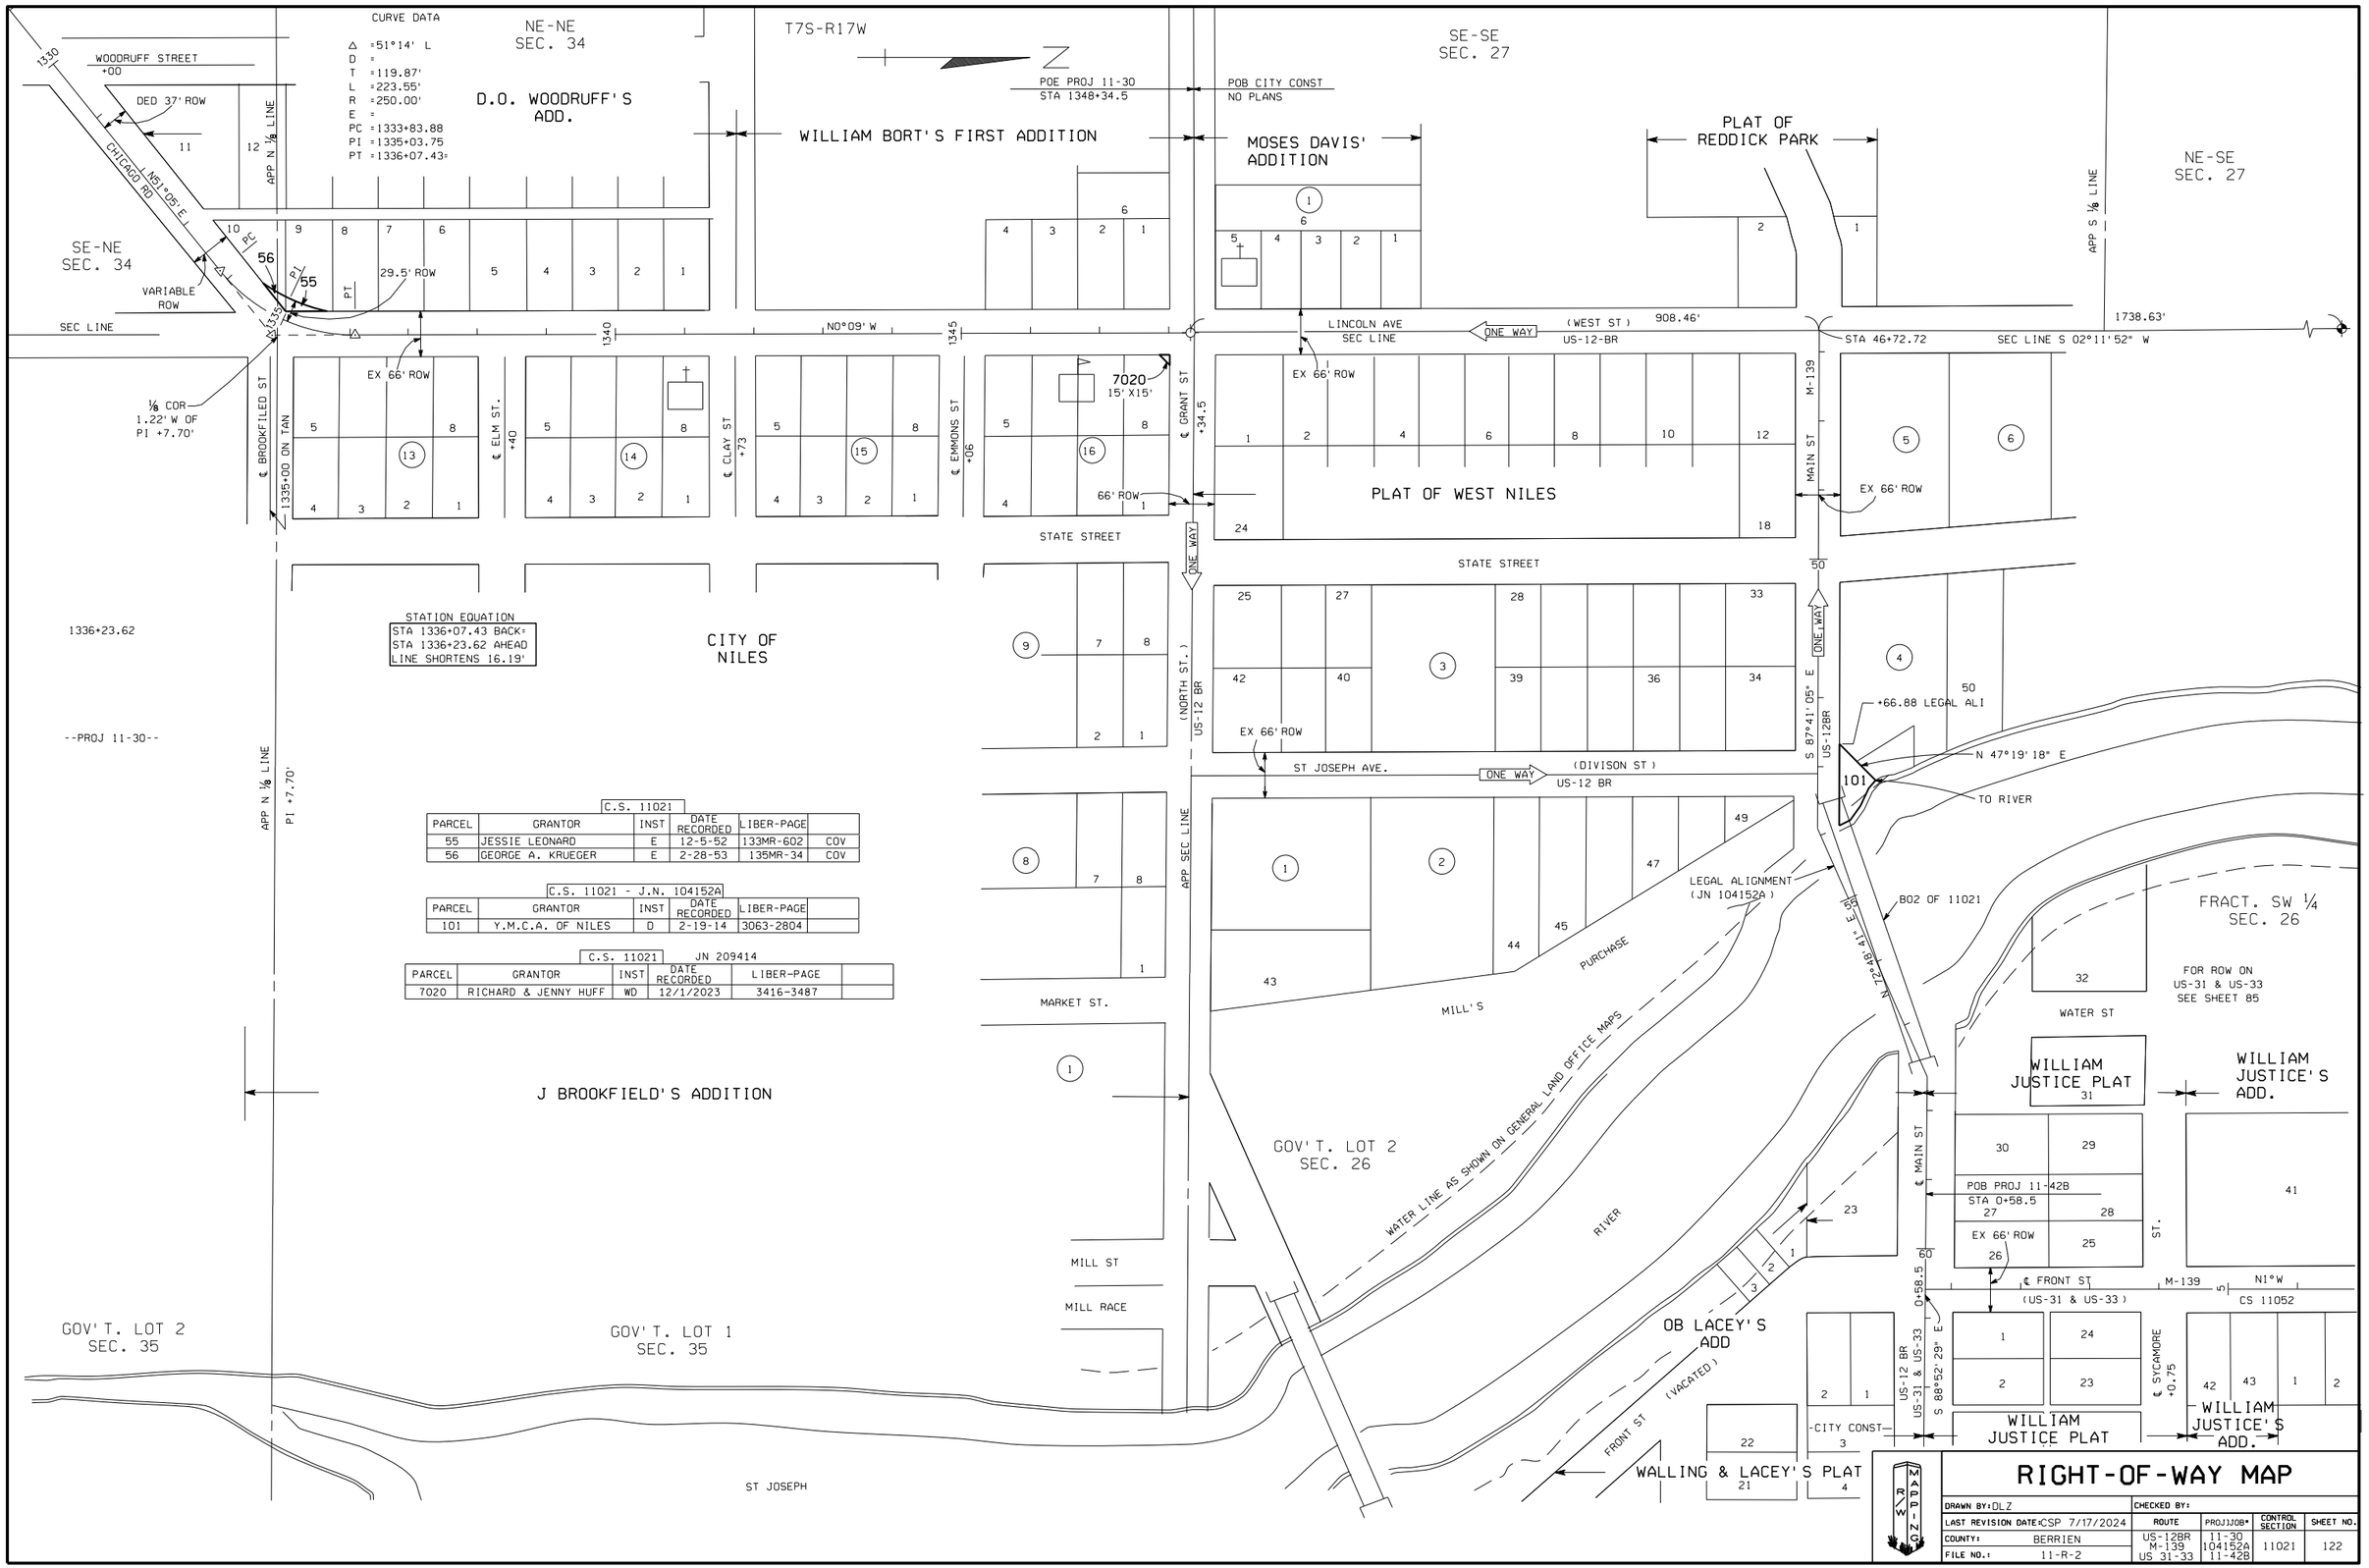

C.S. 11021

PARCEL	GRANTOR	INST	DATE RECORDED	LIBER-PAGE	
55	JESSIE LEONARD	E	12-5-52	133MR-602	COV
56	GEORGE A. KRUEGER	E	2-28-53	135MR-34	COV

C.S. 11021 - J.N. 104152A

PARCEL	GRANTOR	INST	DATE RECORDED	LIBER-PAGE	
101	Y.M.C.A. OF NILES	D	2-19-14	3063-2804	

C.S. 11021 JN 209414

PARCEL	GRANTOR	INST	DATE RECORDED	LIBER-PAGE	
7020	RICHARD & JENNY HUFF	WD	12/1/2023	3416-3487	

RIGHT-OF-WAY MAP

DRAWN BY: DLZ	CHECKED BY:			
LAST REVISION DATE: CSP 7/17/2024	ROUTE	PROJ/JOB#	CONTROL SECTION	SHEET NO.
COUNTY: BERRIEN	US-12BR M-139 US 31-33	11-30 104152A 11-42B	11021	122
FILE NO.: 11-R-2				

SHEET122.DGN