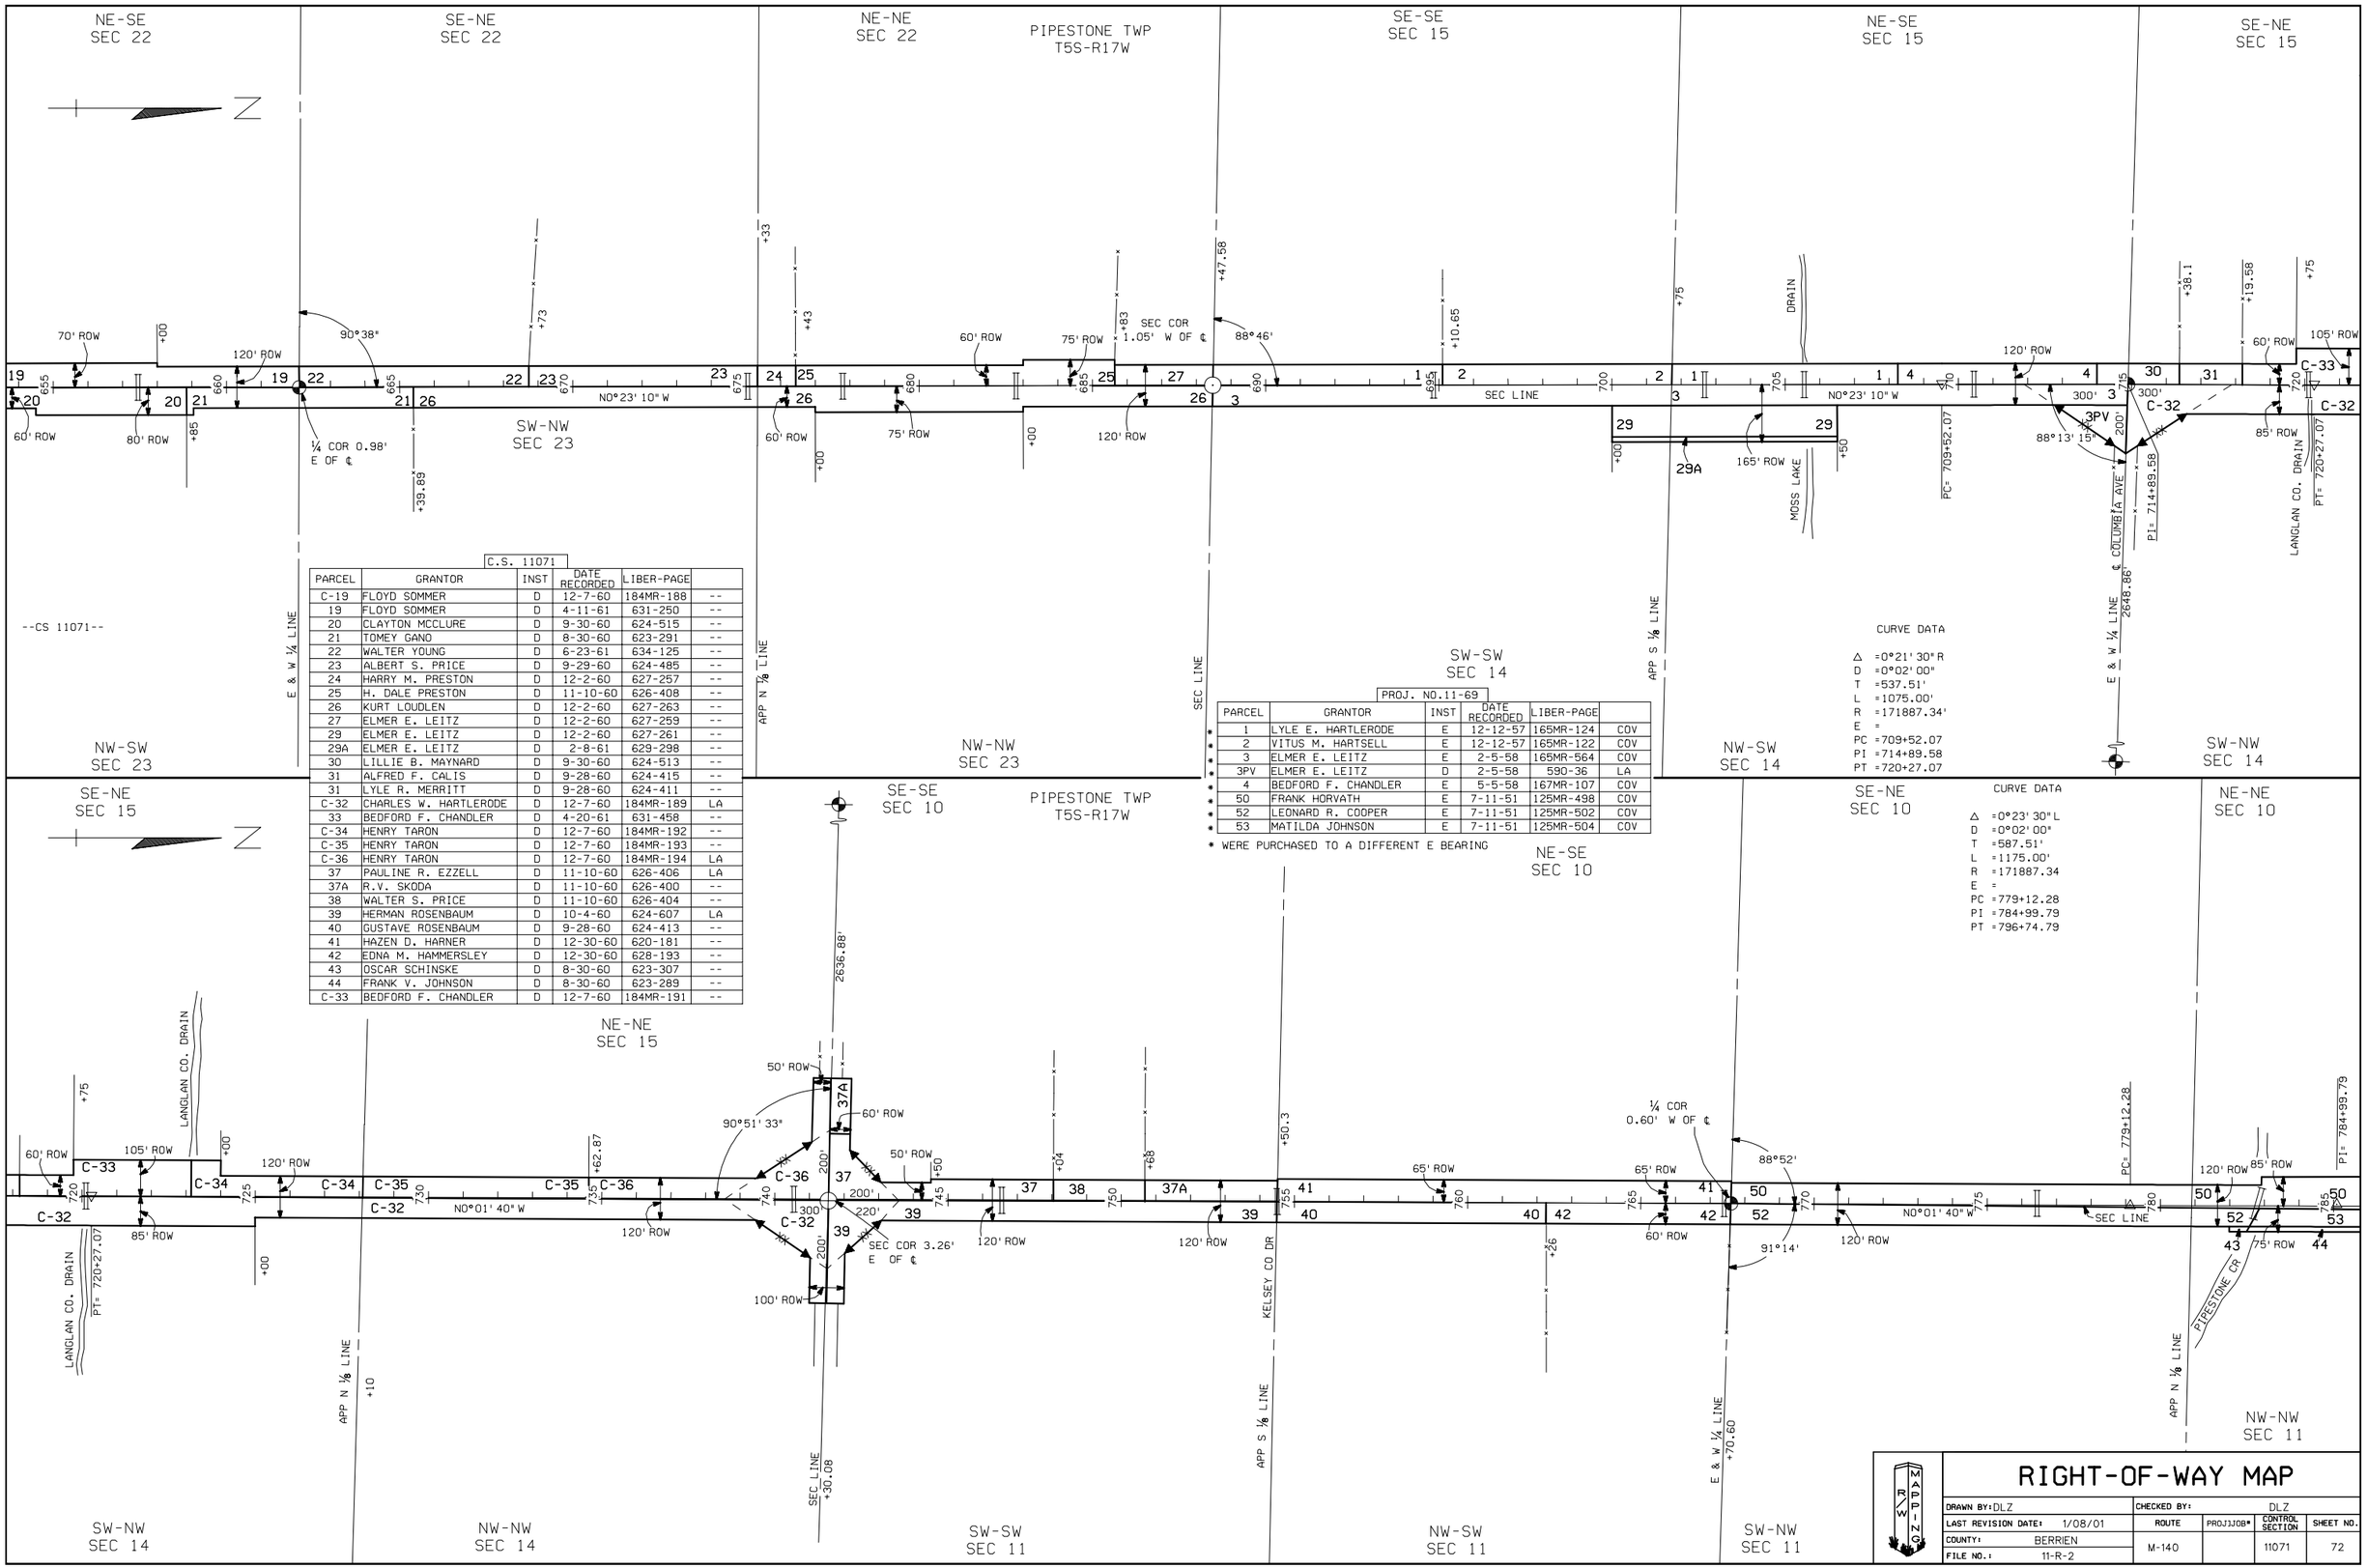

C.S. 11071

PARCEL	GRANTOR	INST	DATE RECORDED	LIBER-PAGE	
C-19	FLOYD SOMMER	D	12-7-60	184MR-188	--
19	FLOYD SOMMER	D	4-11-61	631-250	--
20	CLAYTON MCCLURE	D	9-30-60	624-515	--
21	TOMEY GANO	D	8-30-60	623-291	--
22	WALTER YOUNG	D	6-23-61	634-125	--
23	ALBERT S. PRICE	D	9-29-60	624-485	--
24	HARRY M. PRESTON	D	12-2-60	627-257	--
25	H. DALE PRESTON	D	11-10-60	626-408	--
26	KURT LOUDLEN	D	12-2-60	627-263	--
27	ELMER E. LEITZ	D	12-2-60	627-259	--
29	ELMER E. LEITZ	D	12-2-60	627-261	--
29A	ELMER E. LEITZ	D	2-8-61	629-298	--
30	LILLIE B. MAYNARD	D	9-30-60	624-513	--
31	ALFRED F. CALIS	D	9-28-60	624-415	--
31	LYLE R. MERRITT	D	9-28-60	624-411	--
C-32	CHARLES W. HARTLERODE	D	12-7-60	184MR-189	LA
33	BEDFORD F. CHANDLER	D	4-20-61	631-458	--
C-34	HENRY TARON	D	12-7-60	184MR-192	--
C-35	HENRY TARON	D	12-7-60	184MR-193	--
C-36	HENRY TARON	D	12-7-60	184MR-194	LA
37	PAULINE R. EZZELL	D	11-10-60	626-406	LA
37A	R.V. SKODA	D	11-10-60	626-400	--
38	WALTER S. PRICE	D	11-10-60	626-404	--
39	HERMAN ROSENBAUM	D	10-4-60	624-607	LA
40	GUSTAVE ROSENBAUM	D	9-28-60	624-413	--
41	HAZEN D. HARNER	D	12-30-60	620-181	--
42	EDNA M. HAMMERSLEY	D	12-30-60	628-193	--
43	OSCAR SCHINSKE	D	8-30-60	623-307	--
44	FRANK V. JOHNSON	D	8-30-60	623-289	--
C-33	BEDFORD F. CHANDLER	D	12-7-60	184MR-191	--

PROJ. NO.11-69

	PARCEL	GRANTOR	INST	DATE RECORDED	LIBER-PAGE	
*	1	LYLE E. HARTLERODE	E	12-12-57	165MR-124	COV
*	2	VITUS M. HARTSELL	E	12-12-57	165MR-122	COV
*	3	ELMER E. LEITZ	E	2-5-58	165MR-564	COV
*	3PV	ELMER E. LEITZ	D	2-5-58	590-36	LA
*	4	BEDFORD F. CHANDLER	E	5-5-58	167MR-107	COV
*	50	FRANK HORVATH	E	7-11-51	125MR-498	COV
*	52	LEONARD R. COOPER	E	7-11-51	125MR-502	COV
*	53	MATILDA JOHNSON	E	7-11-51	125MR-504	COV

* WERE PURCHASED TO A DIFFERENT E BEARING

RIGHT-OF-WAY MAP

DRAWN BY: DLZ		CHECKED BY: DLZ			
LAST REVISION DATE: 1/08/01		ROUTE	PROJ.JJOB*	CONTROL SECTION	SHEET NO.
COUNTY: BERRIEN		M-140		11071	72
FILE NO.: 11-R-2					