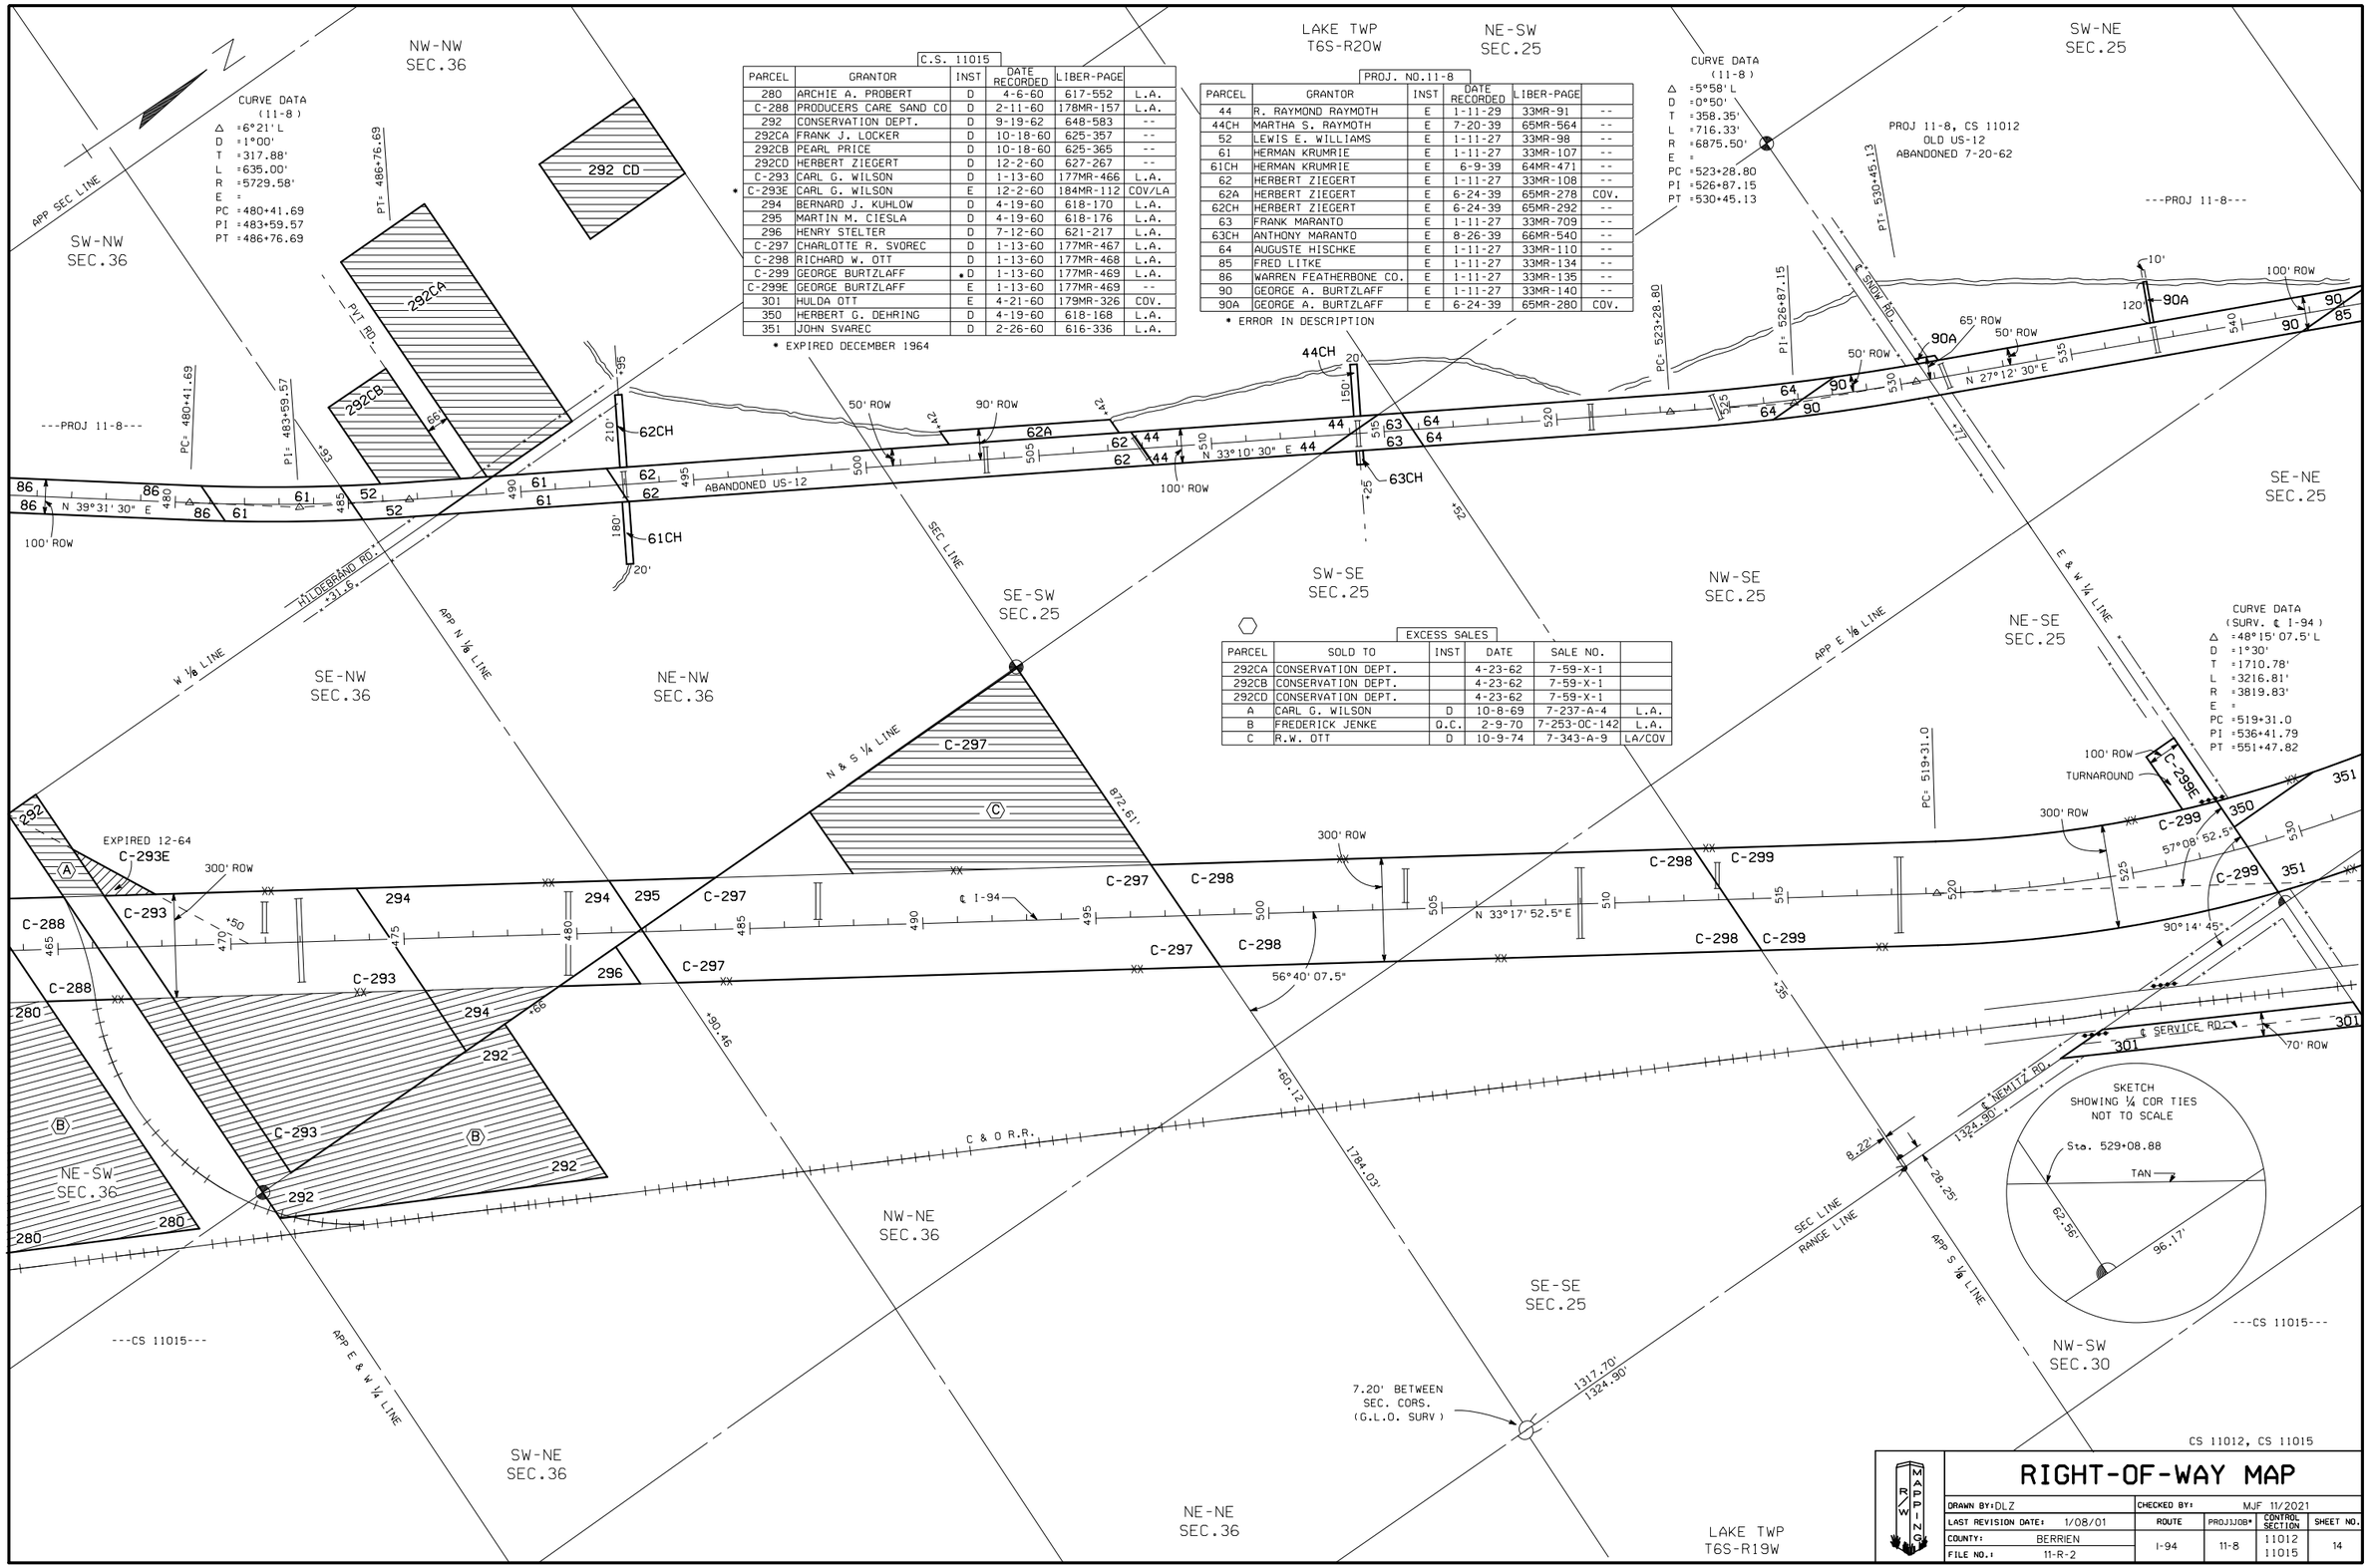

C.S. 11015

PARCEL	GRANTOR	INST	DATE RECORDED	LIBER-PAGE	
280	ARCHIE A. PROBERT	D	4-6-60	617-552	L.A.
C-288	PRODUCERS CARE SAND CO	D	2-11-60	178MR-157	L.A.
292	CONSERVATION DEPT.	D	9-19-62	648-583	--
292CA	FRANK J. LOCKER	D	10-18-60	625-357	--
292CB	PEARL PRICE	D	10-18-60	625-365	--
292CD	HERBERT ZIEGERT	D	12-2-60	627-267	--
C-293	CARL G. WILSON	D	1-13-60	177MR-466	L.A.
• C-293E	CARL G. WILSON	E	12-2-60	184MR-112	COV/LA
294	BERNARD J. KUHLOW	D	4-19-60	618-170	L.A.
295	MARTIN M. CIESLA	D	4-19-60	618-176	L.A.
296	HENRY STELTER	D	7-12-60	621-217	L.A.
C-297	CHARLOTTE R. SVOREC	D	1-13-60	177MR-467	L.A.
C-298	RICHARD W. OTT	D	1-13-60	177MR-468	L.A.
C-299	GEORGE BURTZLAFF	• D	1-13-60	177MR-469	L.A.
C-299E	GEORGE BURTZLAFF	E	1-13-60	177MR-469	--
301	HULDA OTT	E	4-21-60	179MR-326	COV.
350	HERBERT G. DEHRING	D	4-19-60	618-168	L.A.
351	JOHN SVAREC	D	2-26-60	616-336	L.A.

• EXPIRED DECEMBER 1964

PROJ. NO.11-8

PARCEL	GRANTOR	INST	DATE RECORDED	LIBER-PAGE	
44	R. RAYMOND RAYMOTH	E	1-11-29	33MR-91	--
44CH	MARTHA S. RAYMOTH	E	7-20-39	65MR-564	--
52	LEWIS E. WILLIAMS	E	1-11-27	33MR-98	--
61	HERMAN KRUMRIE	E	1-11-27	33MR-107	--
61CH	HERMAN KRUMRIE	E	6-9-39	64MR-471	--
62	HERBERT ZIEGERT	E	1-11-27	33MR-108	--
62A	HERBERT ZIEGERT	E	6-24-39	65MR-278	COV.
62CH	HERBERT ZIEGERT	E	6-24-39	65MR-292	--
63	FRANK MARANTO	E	1-11-27	33MR-709	--
63CH	ANTHONY MARANTO	E	8-26-39	66MR-540	--
64	AUGUSTE HISCHKE	E	1-11-27	33MR-110	--
85	FRED LITKE	E	1-11-27	33MR-134	--
86	WARREN FEATHERBONE CO.	E	1-11-27	33MR-135	--
90	GEORGE A. BURTZLAFF	E	1-11-27	33MR-140	--
90A	GEORGE A. BURTZLAFF	E	6-24-39	65MR-280	COV.

• ERROR IN DESCRIPTION

EXCESS SALES

PARCEL	SOLD TO	INST	DATE	SALE NO.	
292CA	CONSERVATION DEPT.		4-23-62	7-59-X-1	
292CB	CONSERVATION DEPT.		4-23-62	7-59-X-1	
292CD	CONSERVATION DEPT.		4-23-62	7-59-X-1	
A	CARL G. WILSON	D	10-8-69	7-237-A-4	L.A.
B	FREDERICK JENKE	Q.C.	2-9-70	7-253-OC-142	L.A.
C	R.W. OTT	D	10-9-74	7-343-A-9	LA/COV

RIGHT-OF-WAY MAP

DRAWN BY: DLZ		CHECKED BY:	MJF 11/2021		
LAST REVISION DATE: 1/08/01		ROUTE	PROJ.JOB#	CONTROL SECTION	SHEET NO.
COUNTY: BERRIEN		I-94	11-8	11012 11015	14
FILE NO.: 11-R-2					

SHEET014.DGN