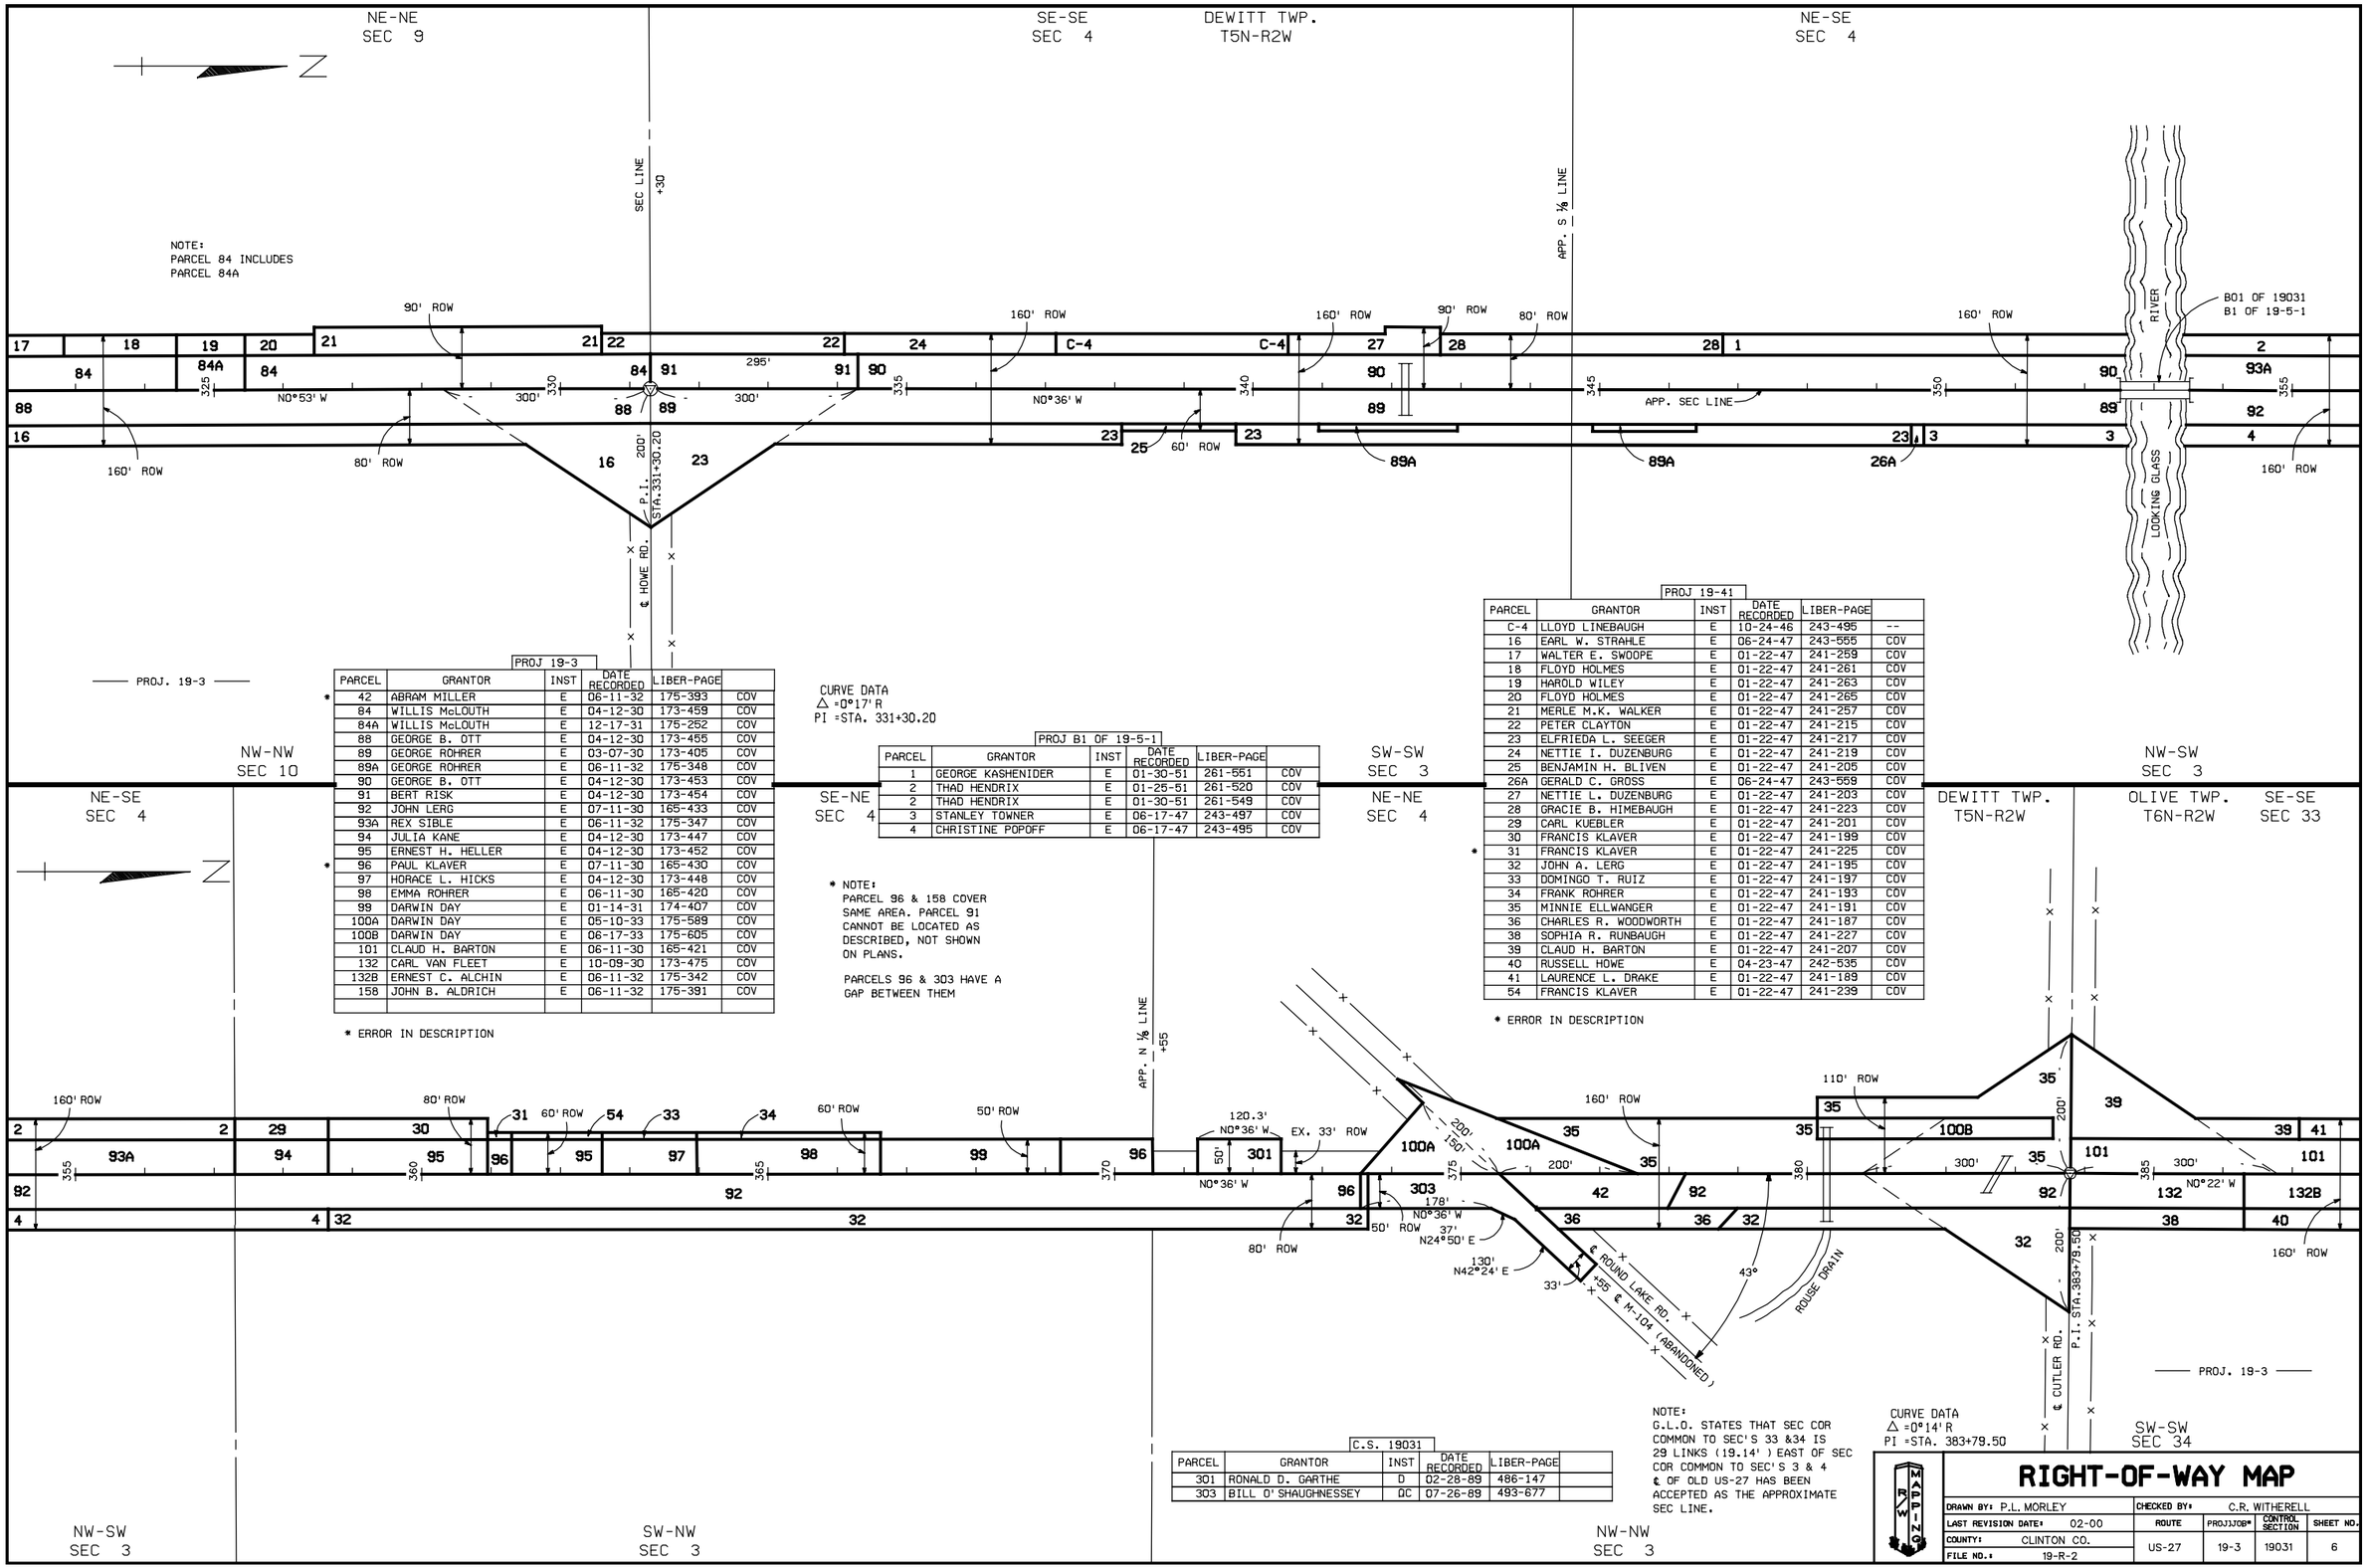

PROJ 19-3

PARCEL	GRANTOR	INST	DATE RECORDED	LIBER-PAGE	
42	ABRAM MILLER	E	06-11-32	175-393	COV
84	WILLIS McLOUTH	E	04-12-30	173-459	COV
84A	WILLIS McLOUTH	E	12-17-31	175-252	COV
88	GEORGE B. OTT	E	04-12-30	173-455	COV
89	GEORGE ROHRER	E	03-07-30	173-405	COV
89A	GEORGE ROHRER	E	06-11-32	175-348	COV
90	GEORGE B. OTT	E	04-12-30	173-453	COV
91	BERT RISK	E	04-12-30	173-454	COV
92	JOHN LERG	E	07-11-30	165-433	COV
93A	REX SIBLE	E	06-11-32	175-347	COV
94	JULIA KANE	E	04-12-30	173-447	COV
95	ERNEST H. HELLER	E	04-12-30	173-452	COV
96	PAUL KLAVER	E	07-11-30	165-430	COV
97	HORACE L. HICKS	E	04-12-30	173-448	COV
98	EMMA ROHRER	E	06-11-30	165-420	COV
99	DARWIN DAY	E	01-14-31	174-407	COV
100A	DARWIN DAY	E	05-10-33	175-589	COV
100B	DARWIN DAY	E	06-17-33	175-605	COV
101	CLAUD H. BARTON	E	06-11-30	165-421	COV
132	CARL VAN FLEET	E	10-09-30	173-475	COV
132B	ERNEST C. ALCHIN	E	06-11-32	175-342	COV
158	JOHN B. ALDRICH	E	06-11-32	175-391	COV

* ERROR IN DESCRIPTION

CURVE DATA
△ =0°17' R
PI =STA. 331+30.20

PROJ B1 OF 19-5-1

PARCEL	GRANTOR	INST	DATE RECORDED	LIBER-PAGE	
1	GEORGE KASHENIDER	E	01-30-51	261-551	COV
2	THAD HENDRIX	E	01-25-51	261-520	COV
2	THAD HENDRIX	E	01-30-51	261-549	COV
3	STANLEY TOWNER	E	06-17-47	243-497	COV
4	CHRISTINE POPOFF	E	06-17-47	243-495	COV

* NOTE:
PARCEL 96 & 158 COVER SAME AREA. PARCEL 91 CANNOT BE LOCATED AS DESCRIBED, NOT SHOWN ON PLANS.

PARCELS 96 & 303 HAVE A GAP BETWEEN THEM

PROJ 19-41

PARCEL	GRANTOR	INST	DATE RECORDED	LIBER-PAGE	
C-4	LLOYD LINEBAUGH	E	10-24-46	243-495	--
16	EARL W. STRAHLE	E	06-24-47	243-555	COV
17	WALTER E. SWOOPE	E	01-22-47	241-259	COV
18	FLOYD HOLMES	E	01-22-47	241-261	COV
19	HAROLD WILEY	E	01-22-47	241-263	COV
20	FLOYD HOLMES	E	01-22-47	241-265	COV
21	MERLE M.K. WALKER	E	01-22-47	241-257	COV
22	PETER CLAYTON	E	01-22-47	241-215	COV
23	ELFRIEDA L. SEEGER	E	01-22-47	241-217	COV
24	NETTIE I. DUZENBURG	E	01-22-47	241-219	COV
25	BENJAMIN H. BLIVEN	E	01-22-47	241-205	COV
26A	GERALD C. GROSS	E	06-24-47	243-559	COV
27	NETTIE L. DUZENBURG	E	01-22-47	241-203	COV
28	GRACIE B. HIMEBAUGH	E	01-22-47	241-223	COV
29	CARL KUEBLER	E	01-22-47	241-201	COV
30	FRANCIS KLAVER	E	01-22-47	241-199	COV
31	FRANCIS KLAVER	E	01-22-47	241-225	COV
32	JOHN A. LERG	E	01-22-47	241-195	COV
33	DOMINGO T. RUIZ	E	01-22-47	241-197	COV
34	FRANK ROHRER	E	01-22-47	241-193	COV
35	MINNIE ELLWANGER	E	01-22-47	241-191	COV
36	CHARLES R. WOODWORTH	E	01-22-47	241-187	COV
38	SOPHIA R. RUNBAUGH	E	01-22-47	241-227	COV
39	CLAUD H. BARTON	E	01-22-47	241-207	COV
40	RUSSELL HOWE	E	04-23-47	242-535	COV
41	LAURENCE L. DRAKE	E	01-22-47	241-189	COV
54	FRANCIS KLAVER	E	01-22-47	241-239	COV

* ERROR IN DESCRIPTION

C.S. 19031

PARCEL	GRANTOR	INST	DATE RECORDED	LIBER-PAGE	
301	RONALD D. GARTHE	D	02-28-89	486-147	
303	BILL O'SHAUGHNESSEY	QC	07-26-89	493-677	

NOTE:
G.L.O. STATES THAT SEC COR COMMON TO SEC'S 33 &34 IS 29 LINKS (19.14') EAST OF SEC COR COMMON TO SEC'S 3 & 4 ℄ OF OLD US-27 HAS BEEN ACCEPTED AS THE APPROXIMATE SEC LINE.

CURVE DATA
△ =0°14' R
PI =STA. 383+79.50

RIGHT-OF-WAY MAP

DRAWN BY: P.L. MORLEY		CHECKED BY: C.R. WITHERELL			
LAST REVISION DATE: 02-00		ROUTE	PROJ/JOB#	CONTROL SECTION	SHEET NO.
COUNTY: CLINTON CO.		US-27	19-3	19031	6
FILE NO.: 19-R-2					