C.S. 19041

	PARCEL	GRANTOR	INST	DATE RECORDED	LIBER-PAGE	
Ø 38PV 64PV	1	WALTER F. BUXTON	E	08-08-31	175-123	COV
Ø 52PV	2	HARRY BRONWELL	E	09-03-31	175-177	COV
*	2A	BANKER W. CADE	E	06-08-29	173-056	COV
Ø 42PV	3	CHARLES L. COLEMAN	E	08-08-31	175-130	COV
	4	LEO P. SIMONS	E	08-08-31	175-131	COV
	4PV	LEO P. SIMONS	QC	08-08-31	167-647	--
	5	JAY N. MILLER	E	03-30-31	174-571	COV
Ø 29,30,58PV	5PV	JAY N. MILLER	QC	03-30-31	167-579	--
	6	ROBERT J. PULVER	E	10-09-30	174-290	COV
	8	WILMER COLEMAN	D	01-10-33	179-011	--
	26	SADIE CULVER	E	03-02-57	289-045	COV
	28	ANDREW ROZELL	E	03-05-54	274-466	COV
	29	JAMES R. HUGHES	D	05-15-54	275-379	--
	29	NAAMAN D. GREEN	QC	05-15-54	275-377	--
	30	JOHN RUPP	D	06-09-54	275-570	--
	30	PEARL EMIG	QC	06-09-54	275-568	--
	31	CLAUD CULVER	E	03-05-54	274-468	COV
	35	VERE A. BUXTON	E	05-28-56	285-149	COV
	36	MILDRED E. BROWN	E	10-25-56	287-203	COV
	37BPV	ALBERT G. STANKE	D	01-08-58	292-397	LA
	37BPV	RUSSELL D. BURCH	QC	01-08-58	292-393	LA
Ø 38PV	38	WALTER F. BUXTON	E	03-21-57	289-041	COV
	38PV	WALTER F. BUXTON	D	06-14-57	290-224	LA
	40	EARL J. JOSLIN	E	03-21-57	289-037	COV
	42PV	CHARLES L. COLEMAN	D	06-14-57	290-222	LA
	44PV	ARTHUR L. CLARK	D	08-13-57	291-042	LA
	45PV	WILLIAM B. DREW	D	08-13-57	291-044	LA
	47	WARD O. LONG	E	03-21-57	289-031	COV
	49	SADIE CULVER	E	04-30-57	289-396	COV
Ø 52PV	52	FRANK E. DOWNEY	E	06-14-57	290-206	COV
	52PV	FRANK E. DOWNEY	D	06-14-57	290-220	LA
	53	RAYMOND C. YERKIE	E	10-08-57	291-412	COV
	54	CHARLES L. COLEMAN	E	10-08-57	291-410	COV
*	55	BRUCE J. PULVER	E	06-14-57	290-208	COV
Ø 56PV	56	ROBERT J. PULVER	E	06-14-57	290-210	COV
	56D	ROBERT J. PULVER	E	03-12-58	293-162	COV
	56PV	ROBERT J. PULVER	D	06-14-57	290-218	LA
Ø C-57PV	C-57	ROBERT J. PULVER	E	03-21-57	289-064	--
	C-57PV	ROBERT J. PULVER	D	03-21-57	289-065	LA
	58PV	HENRY L. HOUSEMAN	D	10-08-57	291-418	LA
	64PV	ALBERT G. STANKE	D	01-08-58	292-395	LA

* ERROR IN DESCRIPTION

NOTE:
ALL SECTION COR. TIES, ETC, ARE BASED ON ℄ OF W-BD. RD. UNLESS OTHERWISE NOTED.

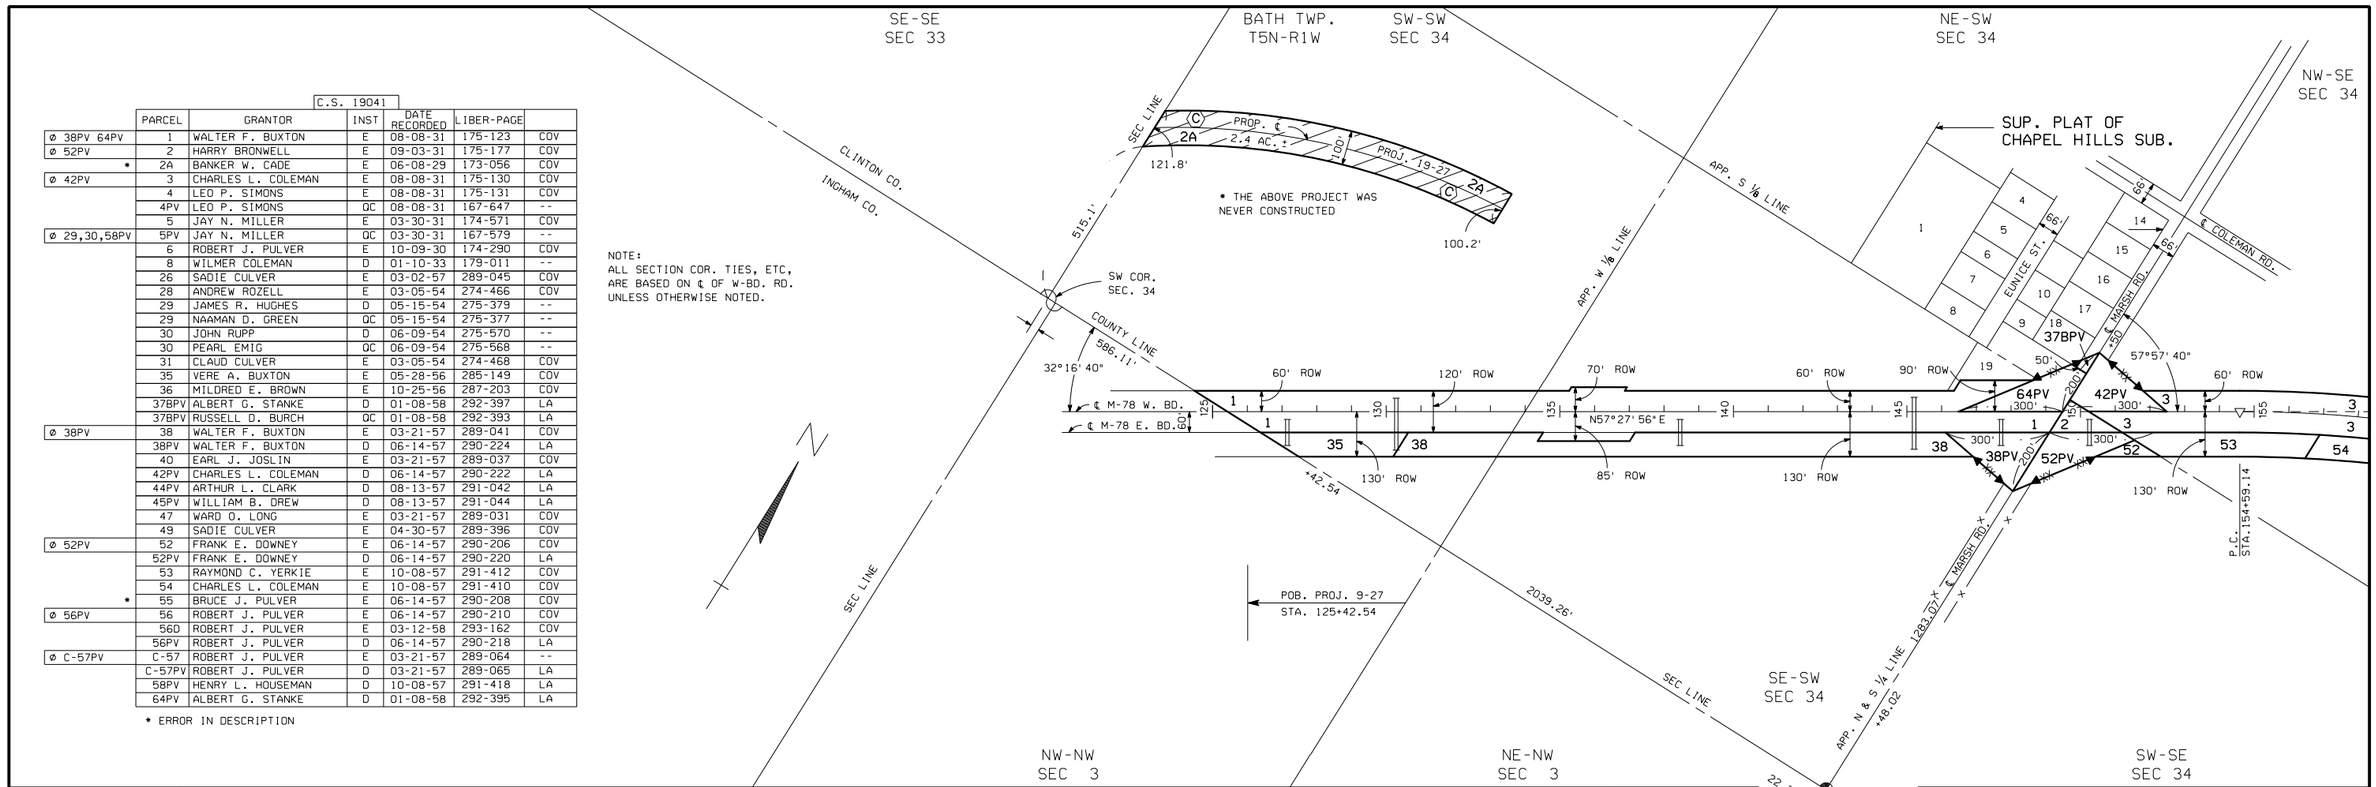

CURVE DATA
℄ W-BD. RD.
Δ =27°19' L
D =1°00'
T =1392.33'
L =2731.67'
R =
E =
PC =STA. 196+44.78
PI =STA. 210+37.11
PT =STA. 223+76.45

CURVE DATA
℄ W-BD. RD.
Δ =19°09' R
D =1°30'
T =644.36'
L =1276.67'
R =
E =
PC =STA. 154+59.14
PI =STA. 161+03.50
PT =STA. 167+35.81

EXCESS SALES

PARCEL	SOLD TO	INST	DATE	SALE NO.	LIBER-PAGE	
A	DALE BISSELL	D	08-02-61	5-49-A-7		
B	RELINQUISHMENT	E	10-31-02	TRACT 500	5010095	
C	RELINQUISHMENT	E	03-18-82	5-486-R-1	389-995	
D	RELINQUISHMENT	E	08-22-97	5-738-R-1	745-795	

RIGHT-OF-WAY MAP

DRAWN BY: P.L. MORLEY		CHECKED BY: C.R. WITHERELL			
LAST REVISION DATE: M.HUMMEL 01-04		ROUTE	PROJ.JOB*	CONTROL SECTION	SHEET NO.
COUNTY: CLINTON CO.		M-78	19-27	19041	32
FILE NO.: 19-R-2					