



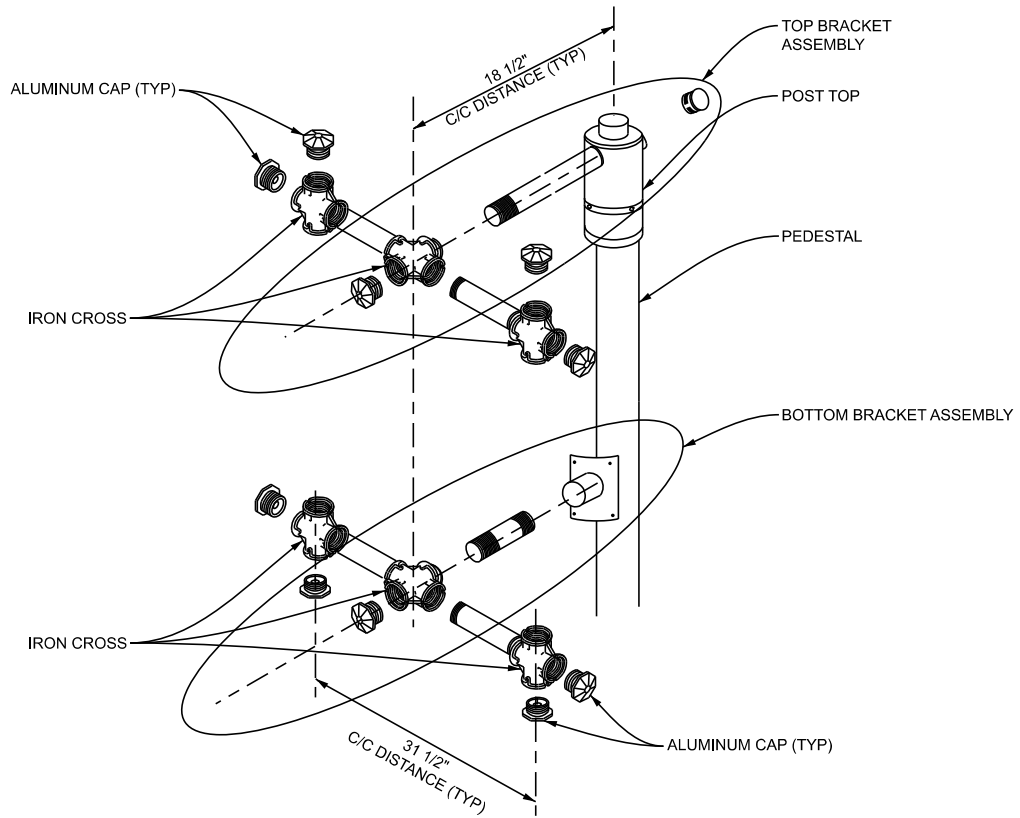

A DETAIL - SIGNAL MOUNTING HARDWARE FOR BACKSIDE BRACKET
N.T.S.

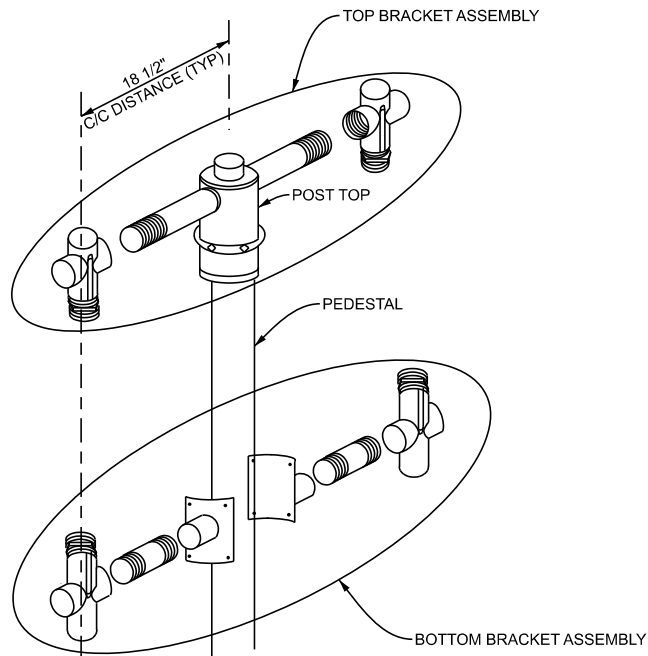

B DETAIL - SIGNAL MOUNTING HARDWARE - STANDARD BRACKET
N.T.S.

APPROVED BY: _____
DIRECTOR, BUREAU OF FIELD SERVICES

APPROVED BY: _____
DIRECTOR, BUREAU OF DEVELOPMENT



DEPARTMENT DIRECTOR
BRADLEY C. WIEFERICH, PE


STANDARD PLAN FOR
PEDESTAL MOUNTING
FOR SIGNALS

(SPECIAL DETAIL)
FHWA APPROVAL

02/08/2024
PLAN DATE

SIG-331-A

SHEET
1 OF 2

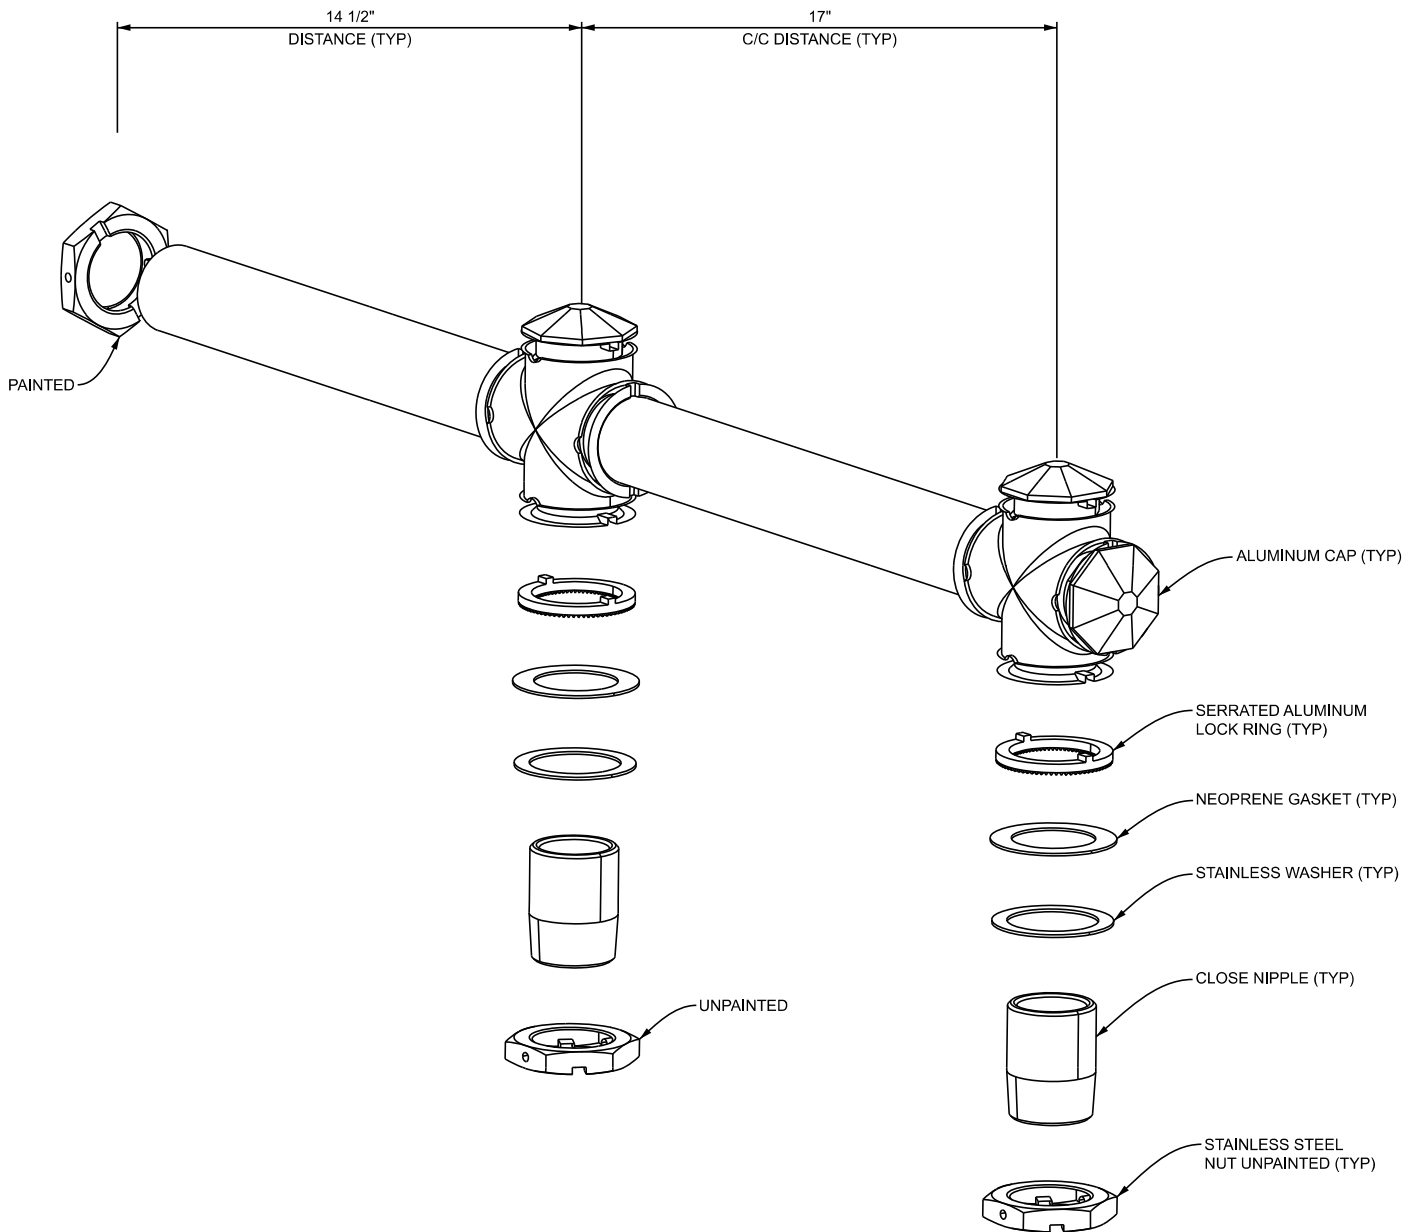

C DETAIL - SIGNAL MOUNTING HARDWARE - 2 WAY BRACKET
N.T.S.

 Michigan Department of Transportation DEPARTMENT DIRECTOR BRADLEY C. WIEFERICH, PE	STANDARD PLAN FOR PEDESTAL MOUNTING FOR SIGNALS			SHEET 2 OF 2 SECT
	(SPECIAL DETAIL) FHWA APPROVAL	02/08/2024 PLAN DATE	SIG-331-A	