



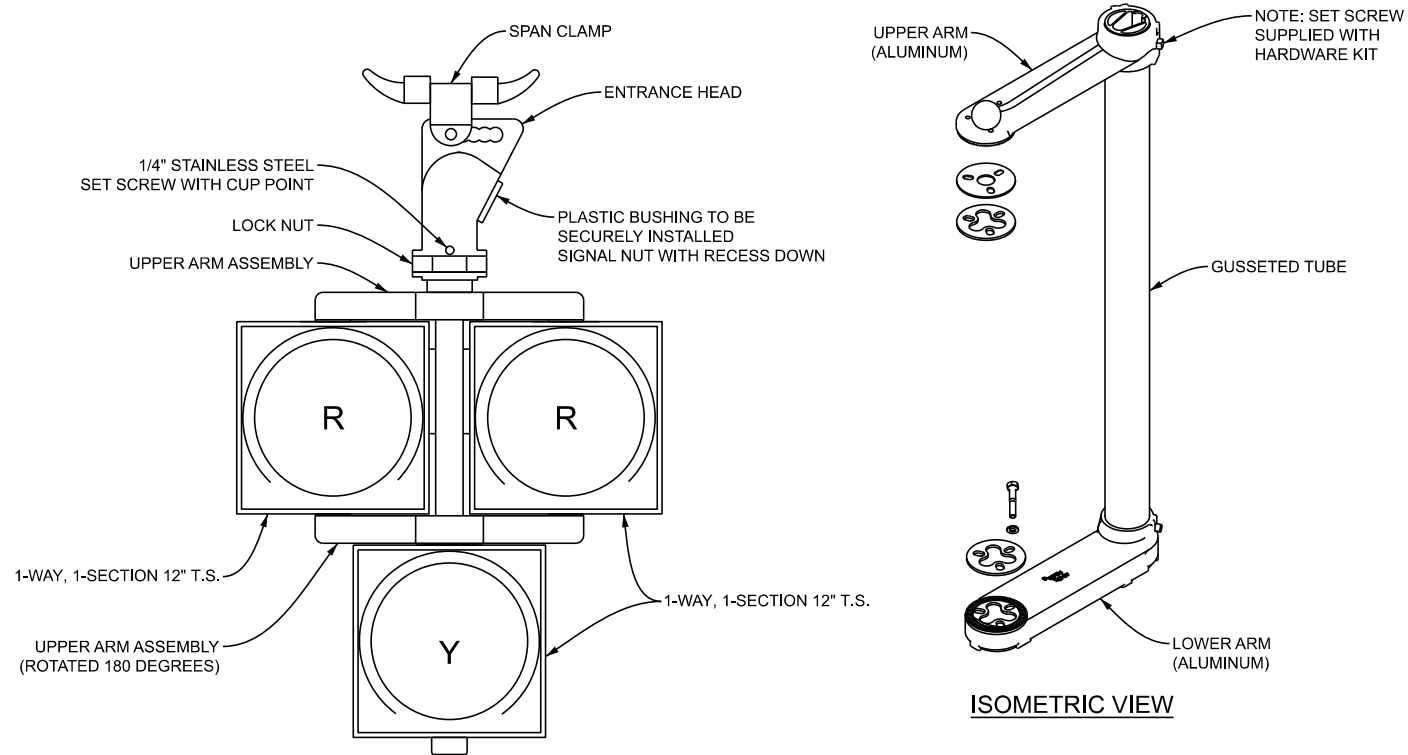

SPAN WIRE DISPLAY

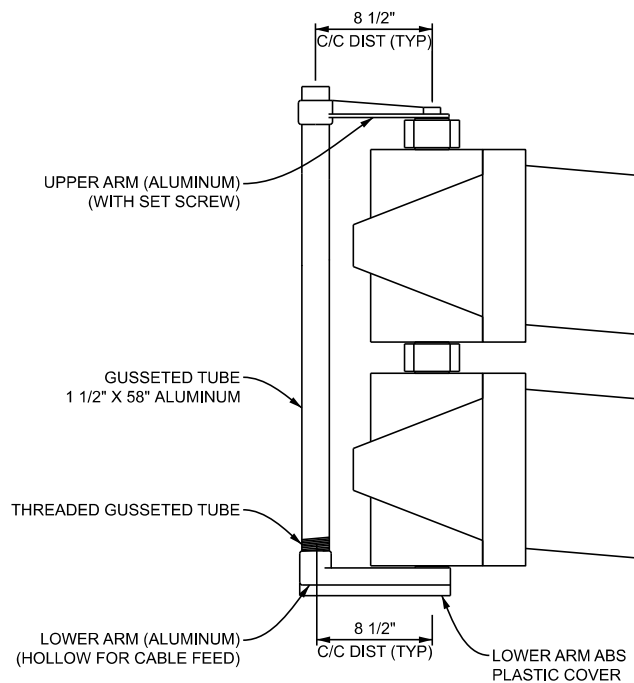

SIDE VIEW

A HIGH INTENSITY ACTUATED CROSSWALK BEACON
DETAIL - (TO STOP TRAFFIC FOR PEDESTRIAN CROSSING LOCATIONS)
N.T.S.

APPROVED BY: _____
DIRECTOR, BUREAU OF FIELD SERVICES

APPROVED BY: _____
DIRECTOR, BUREAU OF DEVELOPMENT




(SPECIAL DETAIL)
FHWA APPROVAL

02/21/2024
PLAN DATE


SIG-303-A

SHEET
1 OF 2

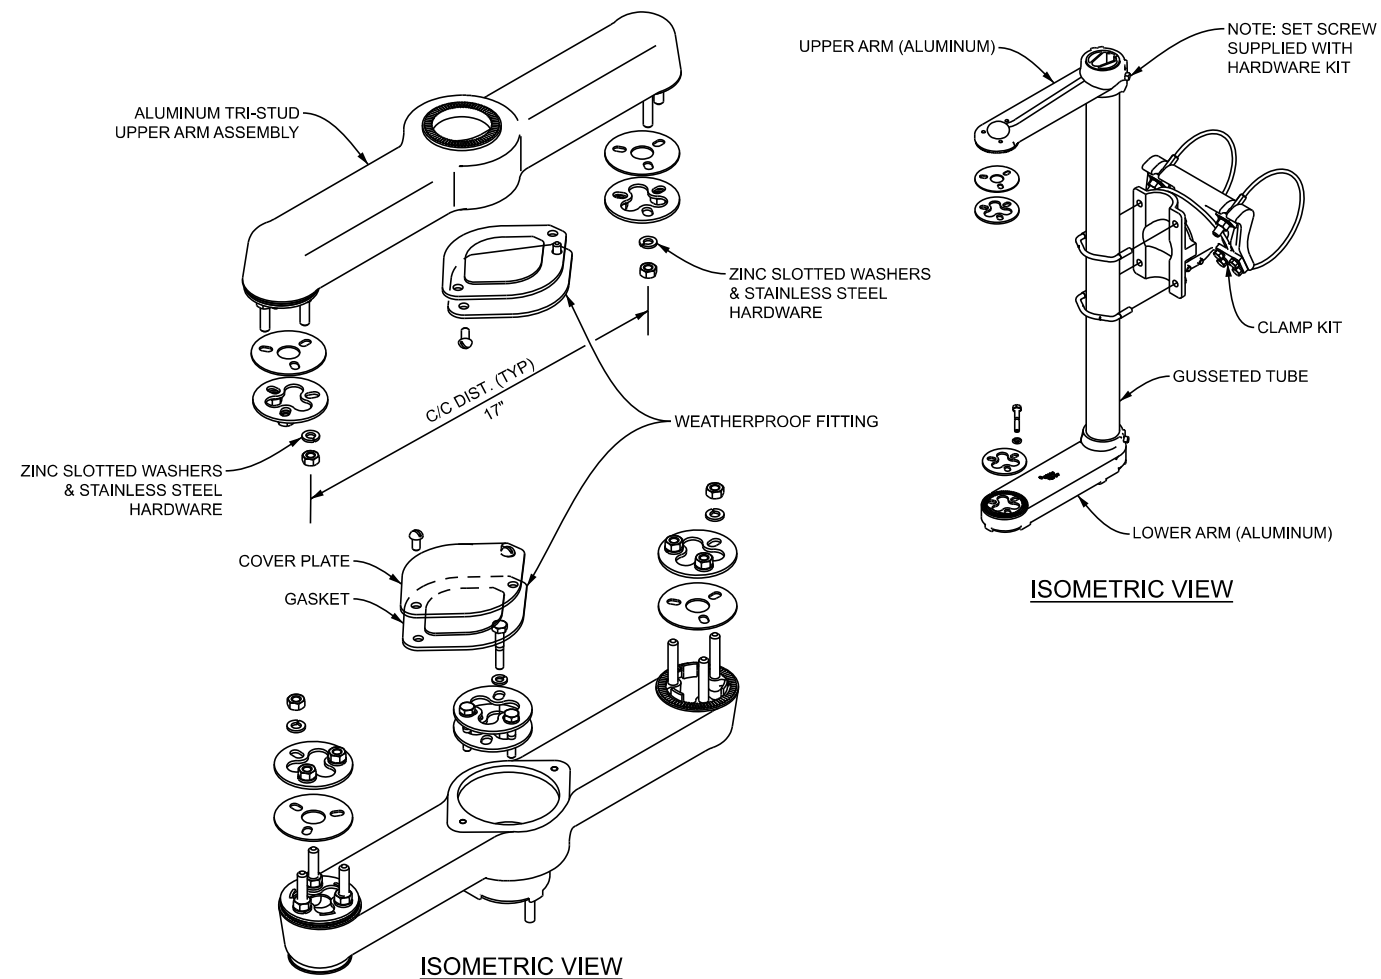

ISOMETRIC VIEW

ISOMETRIC VIEW

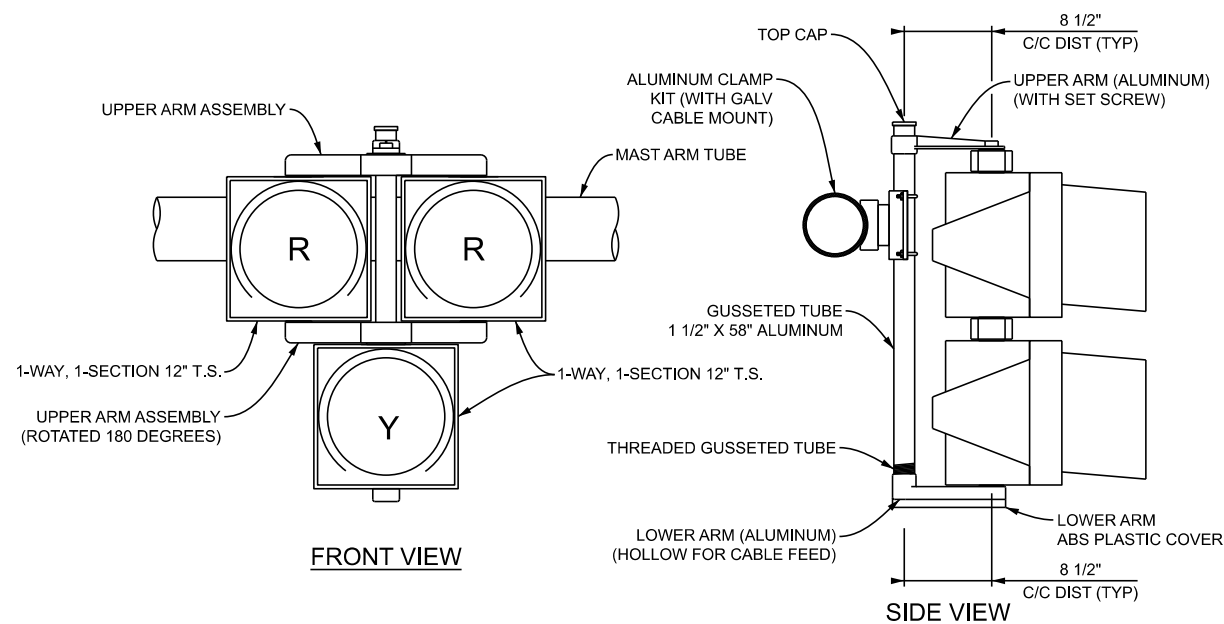

SIDE VIEW

FRONT VIEW

B DETAIL - MAST ARM DISPLAY
N.T.S.



(SPECIAL DETAIL)
FHWA APPROVAL

02/21/2024
PLAN DATE

SIG-303-A

SHEET
2 OF 2

SECT